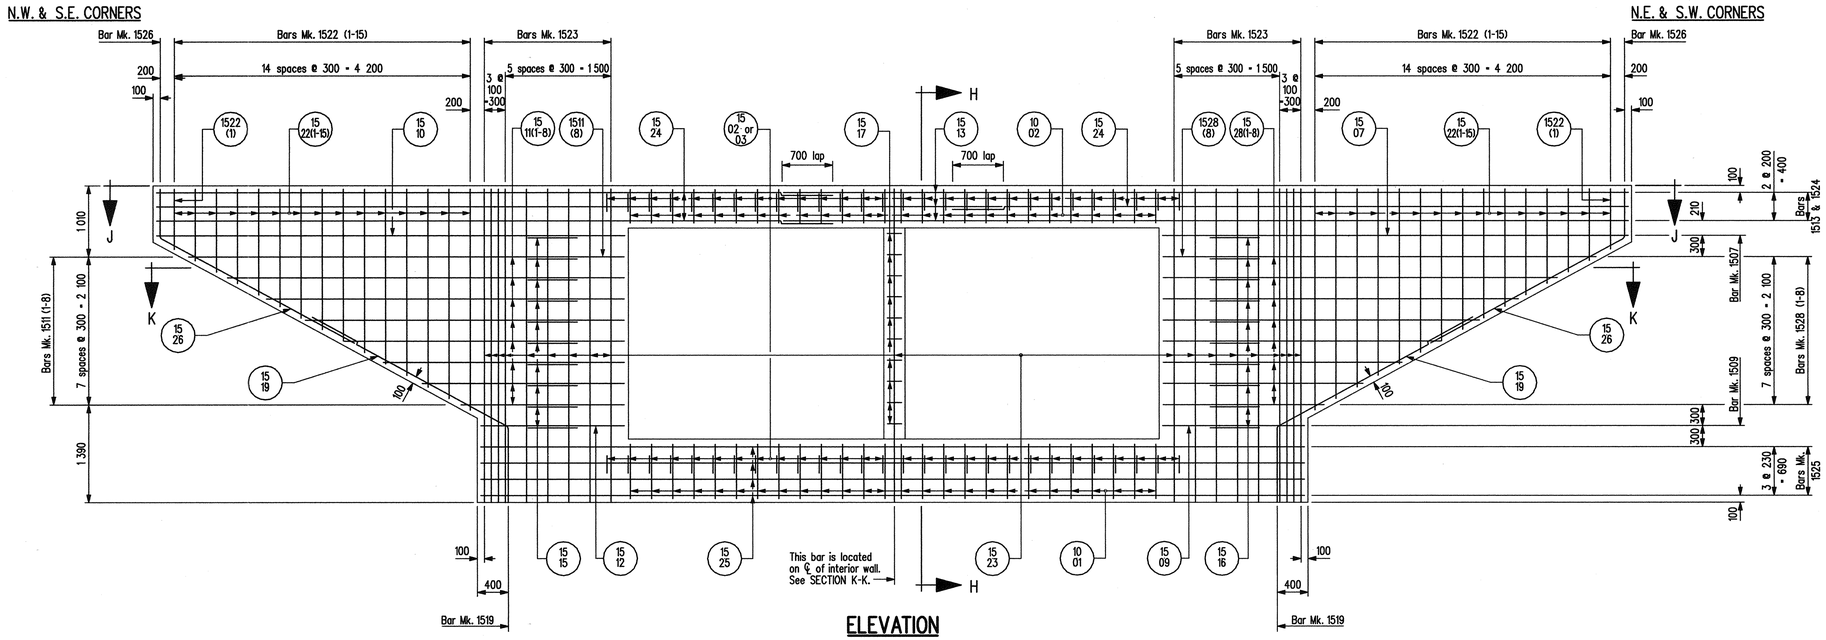

ELEVATION

Showing reinforcing steel in FRONT face of headwall.

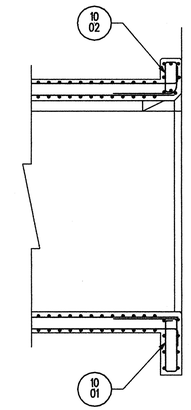

SECTION H-H

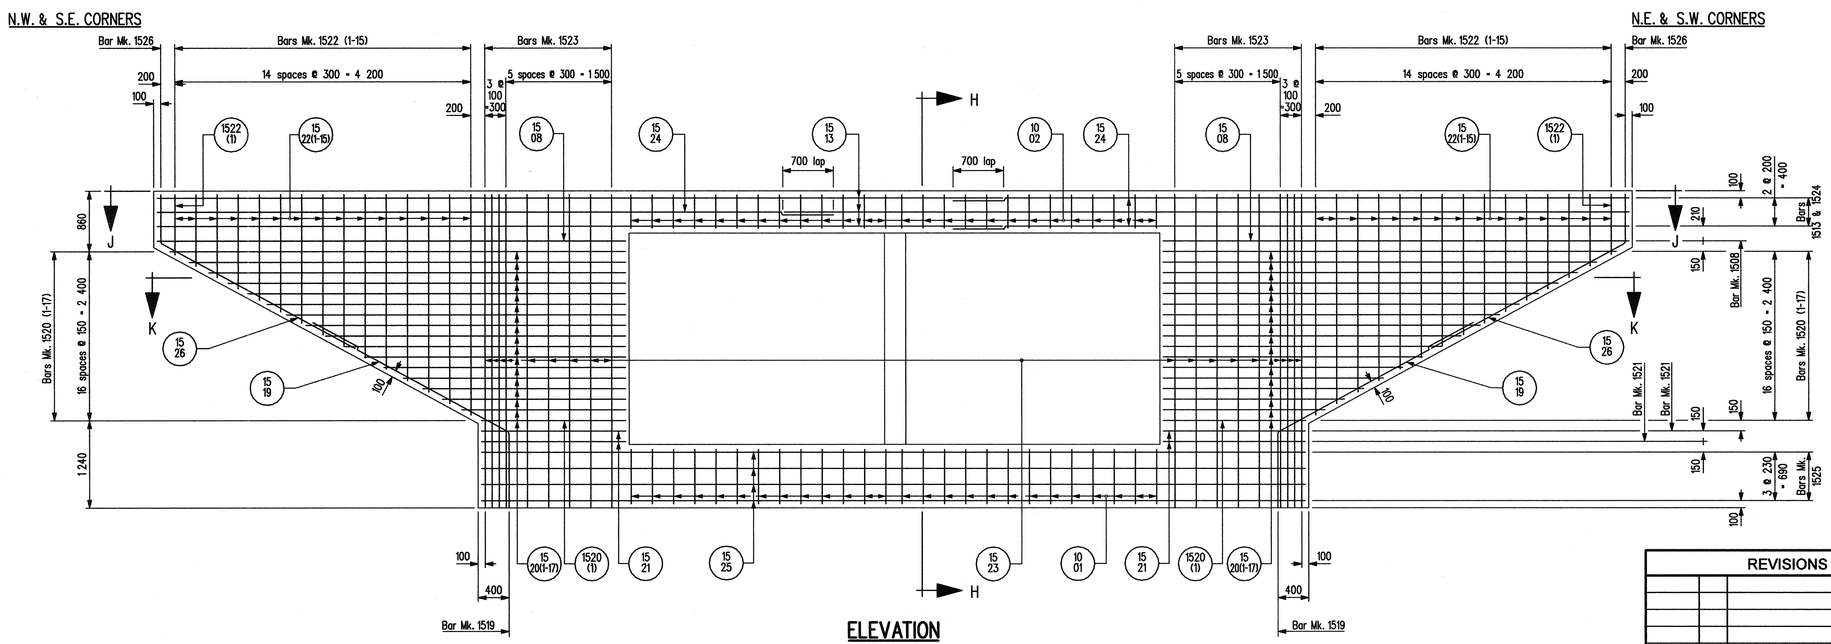

ELEVATION

Showing reinforcing steel in REAR face of headwall.

NOTES:

1. For SECTION J-J see sheet No. 10.
2. For SECTION K-K see sheet No. 11.

REVISIONS		
DATE	BY	DESCRIPTION

HEADWALL REINFORCING DETAILS

FOR DOUBLE 3 600 x 3 000 R.C. BOX CULVERT
IN COULEE DES NAULT - 5.7° SKEW
ON P.T.H. No. 59 S.E. 1/4 SEC. 16-05-04E

R.M. of DE SALABERRY

PROVINCE OF MANITOBA — A. H. PANKRATZ — Nov 9/2009 — REGISTERED PROFESSIONAL ENGINEER

Manitoba Infrastructure and Transportation
Water Control & Structures

RELEASED FOR CONSTRUCTION BY:
DIRECTOR, STRUCTURES DESIGN AND CONSTRUCTION BRANCH — DATE Nov 09/09

DESIGN	BY: A.H.P.	SCALE: 1:40 or As Shown	SHEET No. 9
	CHECKED: M.H.		
DETAILS	BY: M.S.		SITE No. 2290-10
	CHECKED: A.H.P.		

...\229010\229010CulvertDetails.dgn 2009-11-05 7:49:24 AM