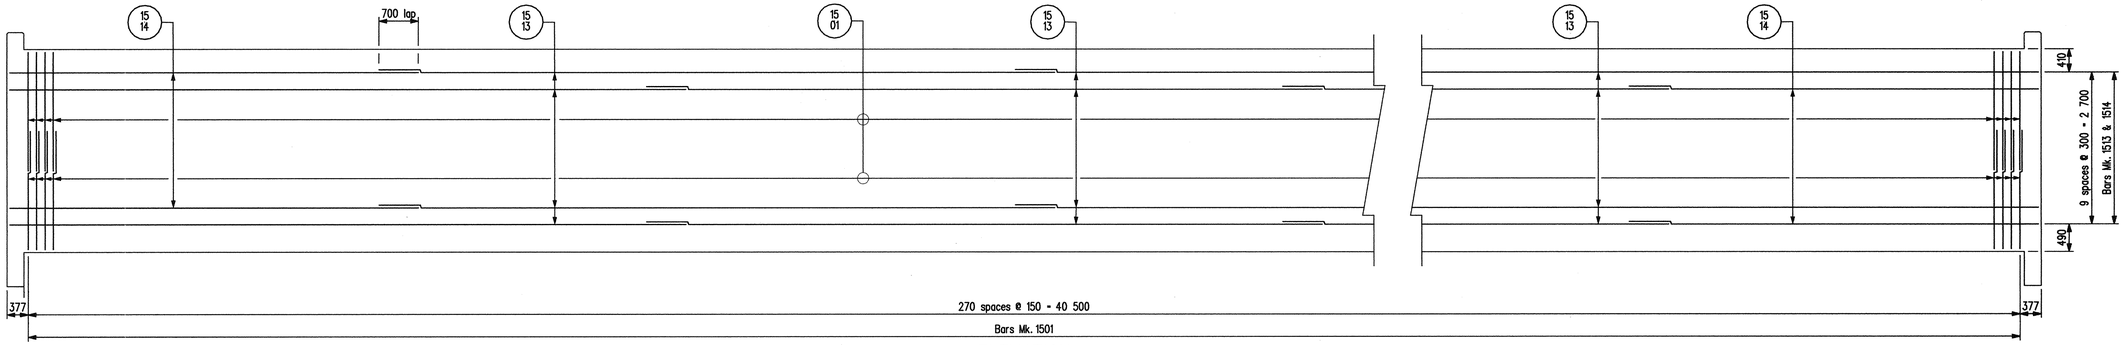

ELEVATION

Showing reinforcing steel in OUTSIDE face of EXTERIOR walls.

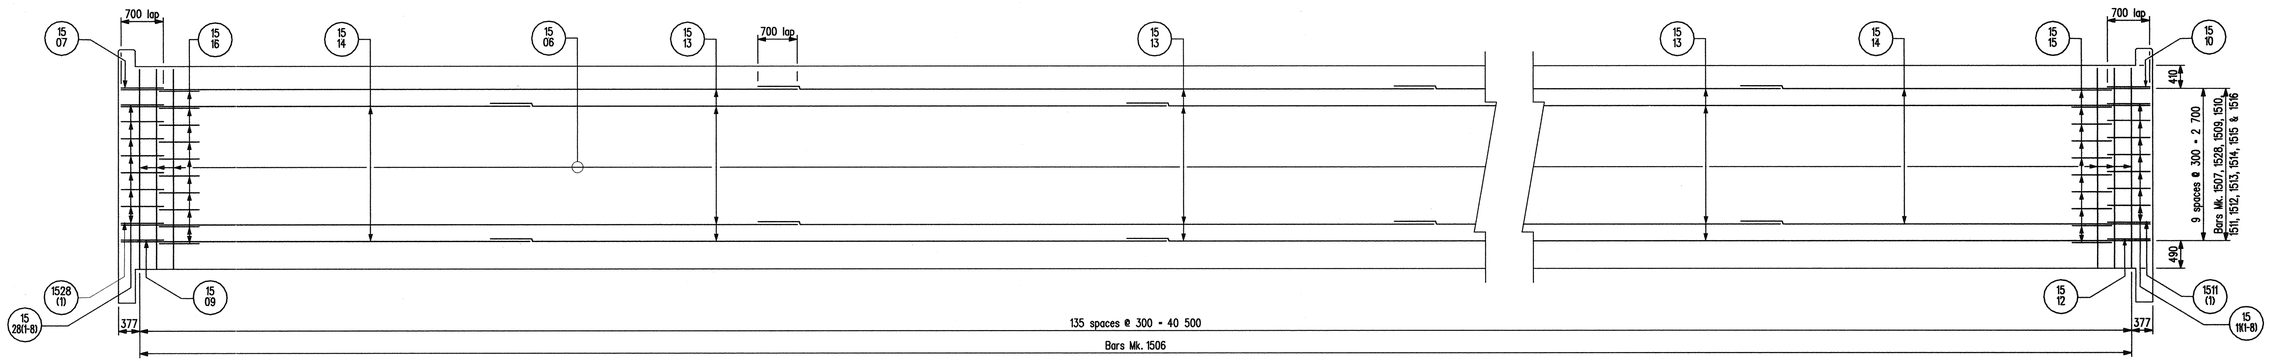

ELEVATION

Showing reinforcing steel in INSIDE face of EXTERIOR walls.

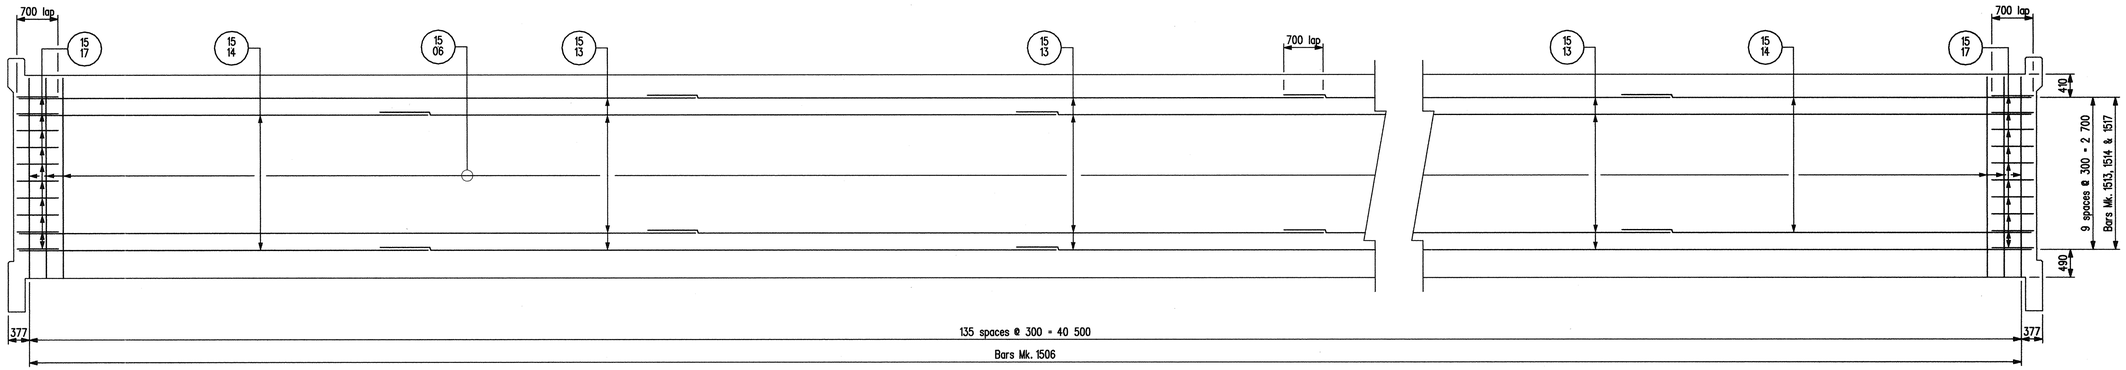

ELEVATION

Showing reinforcing steel in BOTH faces of INTERIOR walls.

REVISIONS		
DATE	BY	DESCRIPTION

PROVINCE OF MANITOBA
A. H. PANKRATZ
Nov 9, 2009
REGISTERED PROFESSIONAL ENGINEER

WALL REINFORCING DETAILS

FOR DOUBLE 3 600 x 3 000 R.C. BOX CULVERT
IN COULEE DES NAULT - 5.7° SKEW
ON P.T.H. No. 59 S.E. 1/4 SEC. 16-05-04E

R.M. of DE SALABERRY

Manitoba
Infrastructure and Transportation
Water Control & Structures

DESIGN	BY: A.H.P.	
	CHECKED: M.H.	
DETAILS	BY: M.S.	
	CHECKED: A.H.P.	

RELEASED FOR CONSTRUCTION BY:
FOR DIRECTOR — DATE Nov. 09/09
STRUCTURES, DESIGN AND CONSTRUCTION BRANCH

SCALE: 1:50
SHEET No. 8
SITE No. 2290-10

..\229010\229010CulvertDetails.dgn 2009-11-05 7:49:12 AM