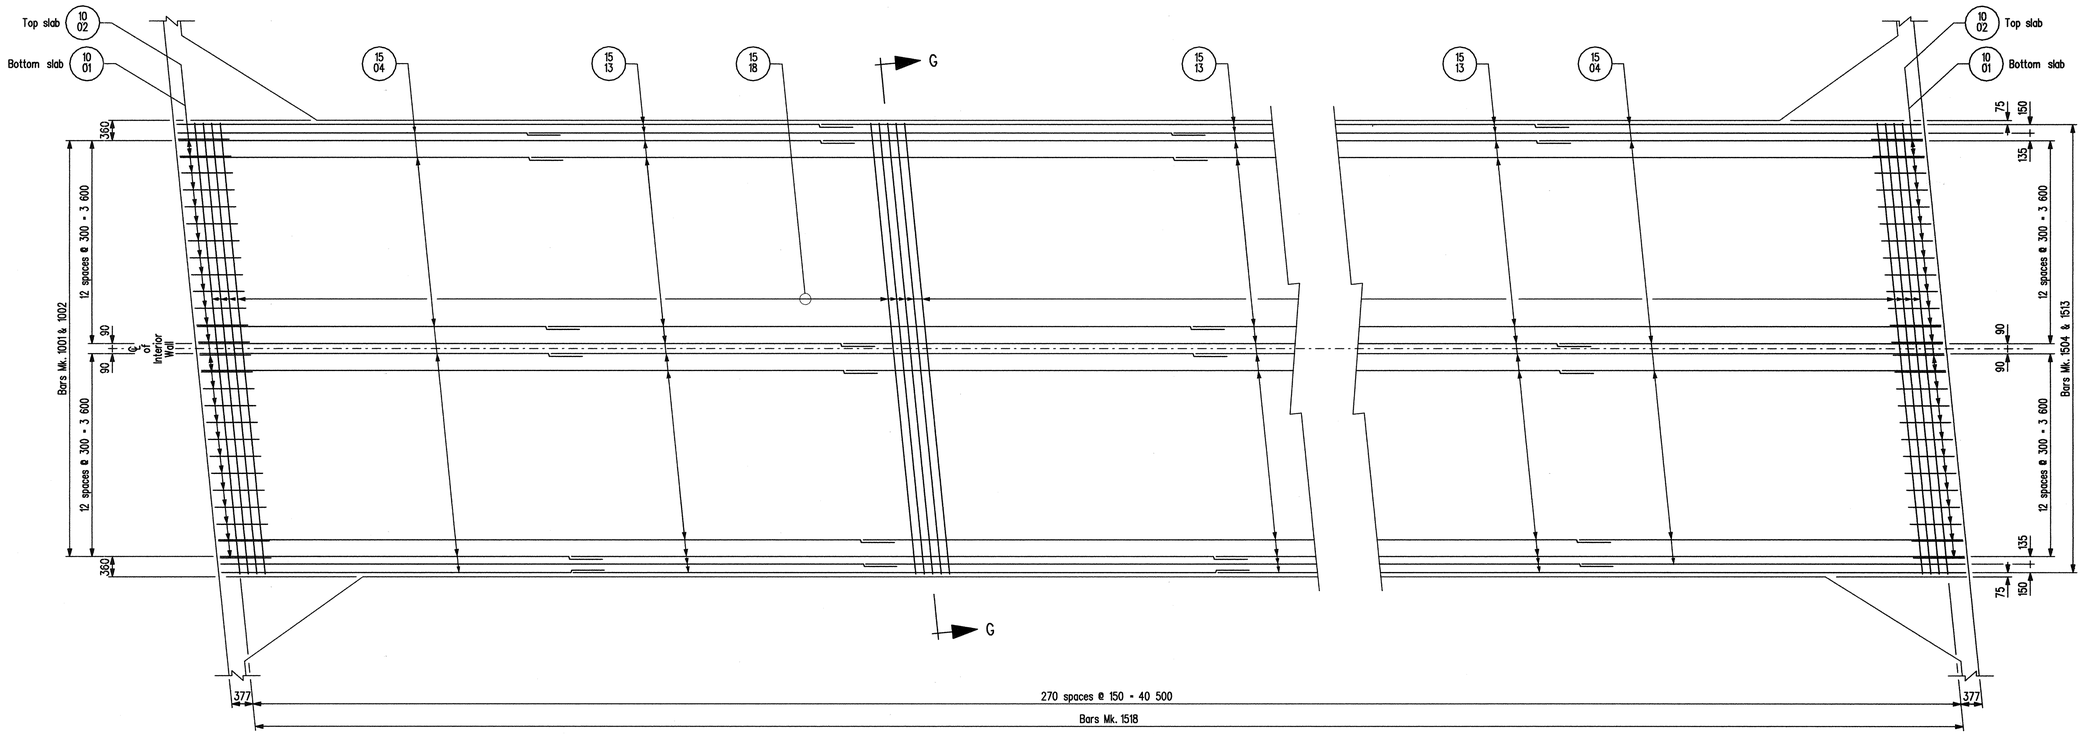

PLAN

Showing reinforcing details in TOP of BOTTOM slab
and BOTTOM of TOP slab.
Typical except as noted.

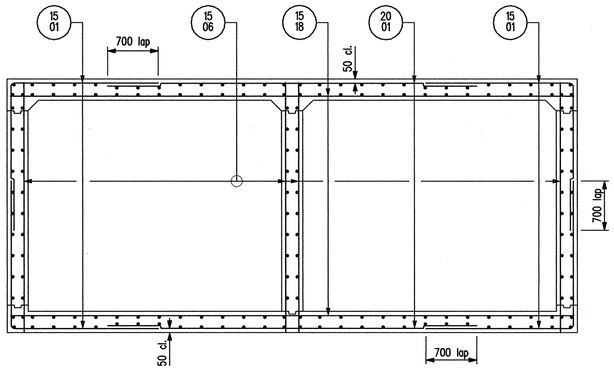

SECTION G-G

Scale 1 : 40

NOTE:

1. 50 mm cl. all around except as shown and straight vertical bars at bottom of culvert.

NOTES:

1. 50 mm cl. all around unless noted otherwise.
2. Bars Mk. 15M to be lapped 550 mm.
   Bars Mk. 20M to be lapped 700 mm
   unless otherwise noted.

REVISIONS		
DATE	BY	DESCRIPTION

PROVINCE OF MANITOBA
A. H. PANKRATZ
Nov 9 2009
REGISTERED PROFESSIONAL ENGINEER

SLAB REINFORCING DETAILS

FOR DOUBLE 3 600 x 3 000 R.C. BOX CULVERT
IN COULEE DES NAULT - 5.7° SKEW
ON P.T.H. No. 59 S.E. 1/4 SEC. 16-05-04E

R.M. of DE SALABERRY

Manitoba
Infrastructure and Transportation
Water Control & Structures

DESIGN	BY: A.H.P.	
	CHECKED: M.H.	
DETAILS	BY: M.S.	
	CHECKED: A.H.P.	

RELEASED FOR CONSTRUCTION BY:
DIRECTOR, STRUCTURES DESIGN AND CONSTRUCTION BRANCH — DATE Nov. 09/09

SCALE: 1 : 50 or As Shown
SHEET No. 7
SITE No. 2290-10

...\229010\229010CulverDetails.dgn 2009-11-05 7:48:45 AM