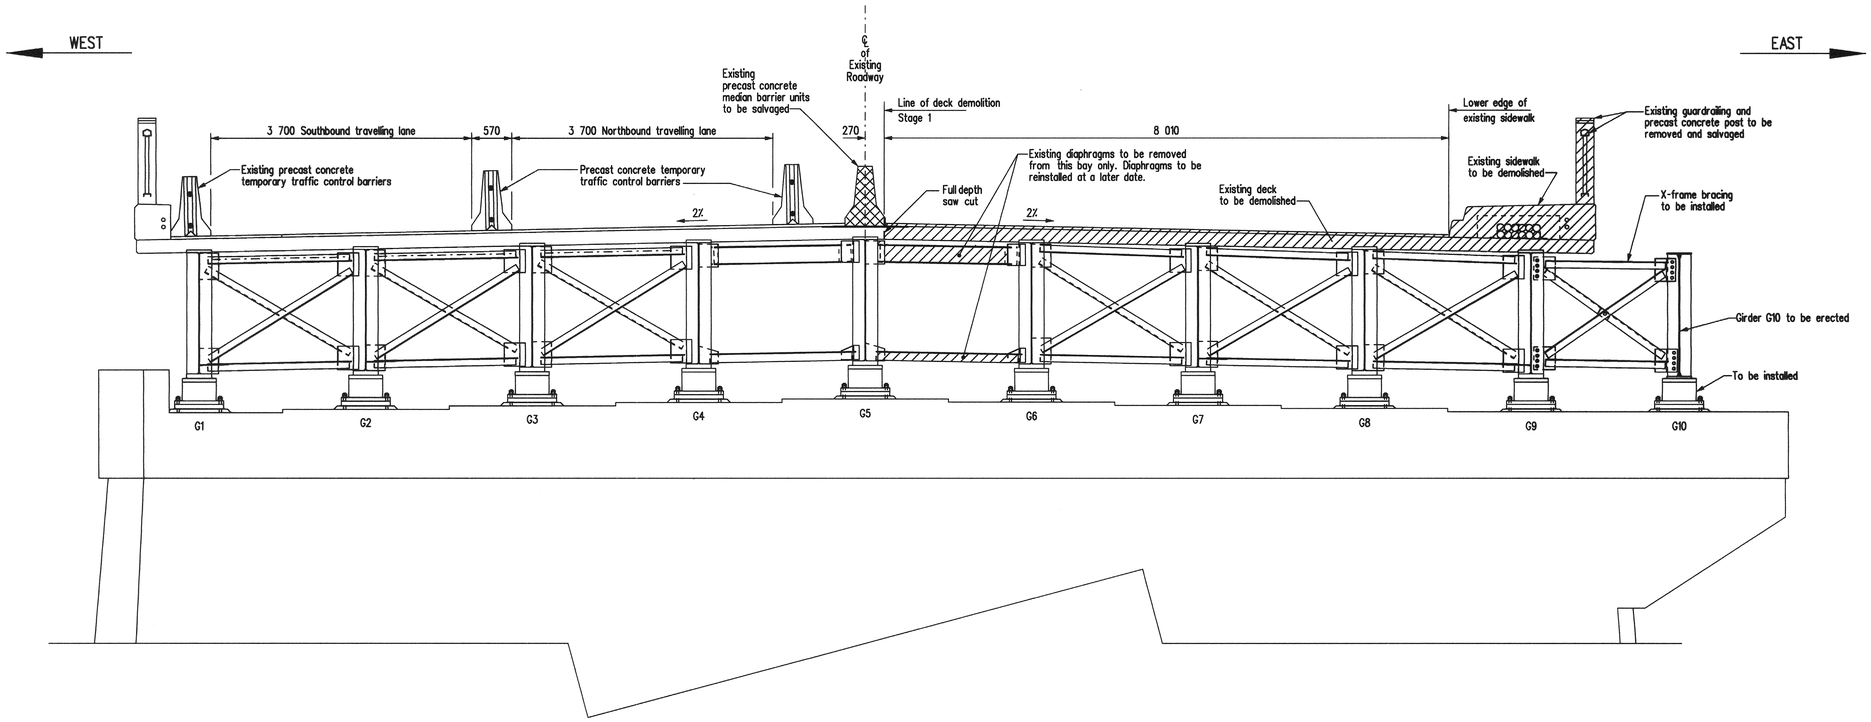

SECTION E-E

Showing Stage 1 demolition and girder G10 erection at Pier 2 and locations of temporary traffic control barriers. Pier 3 similar.

NOTE:

For location of SECTION E-E see Sheet No. 7.

REVISIONS		
DATE	BY	DESCRIPTION

PROVINCE OF MANITOBA
Mar. 15/10
S.S
RIHAL
REGISTERED PROFESSIONAL ENGINEER

GENERAL LAYOUT-STAGE 1
DEMOLITION AND GIRDER G10 ERECTION

RECONSTRUCTION AND STRENGTHENING OF EXISTING BRIDGE
OVER ASSINIBOINE RIVER - CONTRACT THREE
ON P.T.H. No. 100 IN R.L.'S 72, 73 & 94
PARISH OF ST. CHARLES

CITY OF WINNIPEG

Manitoba
Infrastructure and Transportation
Water Control & Structures

RELEASED FOR CONSTRUCTION BY:
Ruth Foden March 15/10
DIRECTOR DATE
STRUCTURES, DESIGN AND CONSTRUCTION BRANCH

DESIGN	BY: M.B.C.	
	CHECKED: S.S.R.	
DETAILS	BY: D.P.W.	
	CHECKED: S.S.R./J.J.	

SCALE: 1:40
SHEET No. 9
SITE No. 2924-00