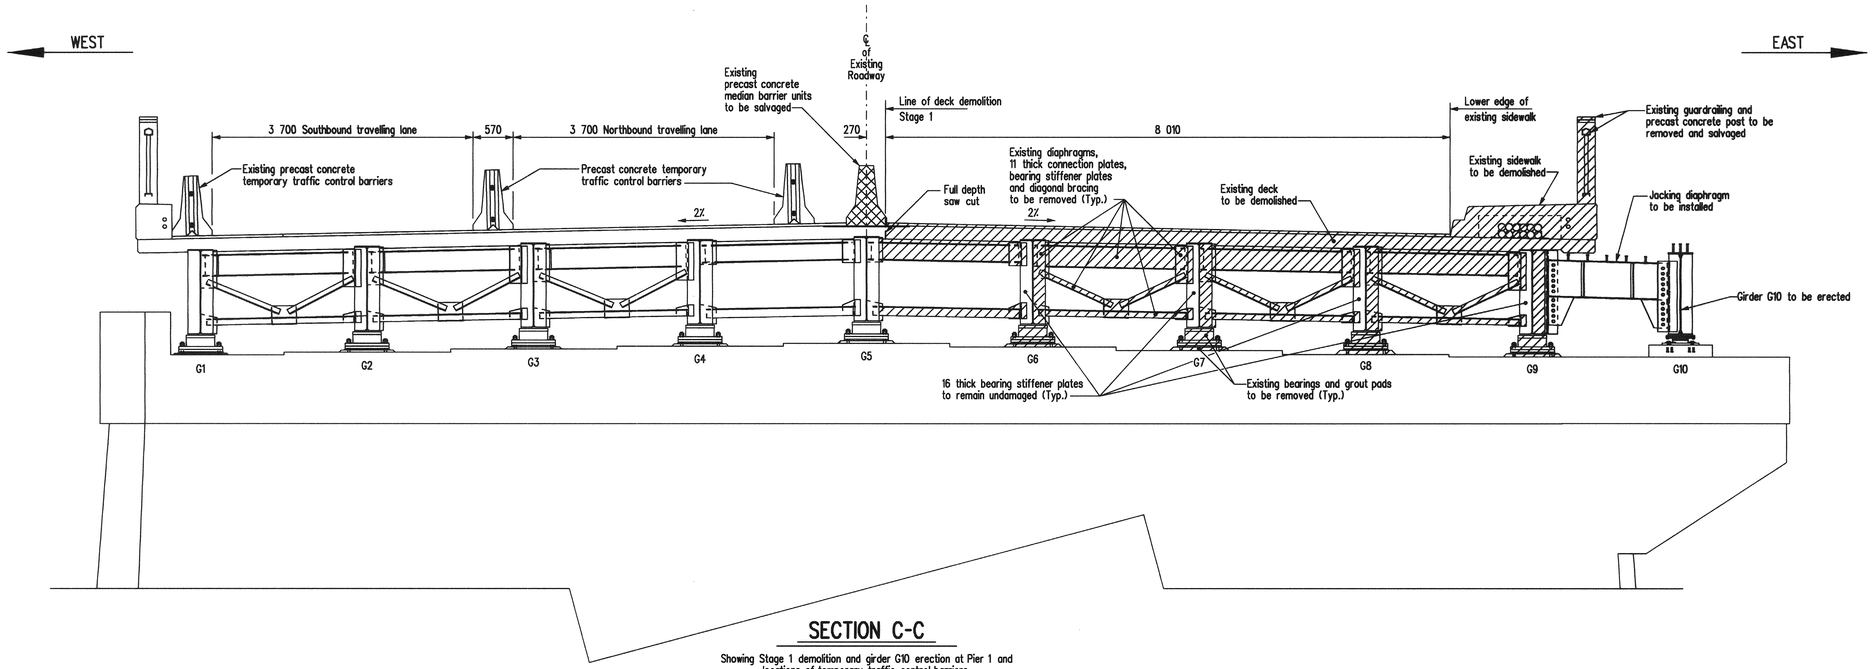

SECTION C-C

Showing Stage 1 demolition and girder G10 erection at Pier 1 and locations of temporary traffic control barriers.
Pier 4 similar.

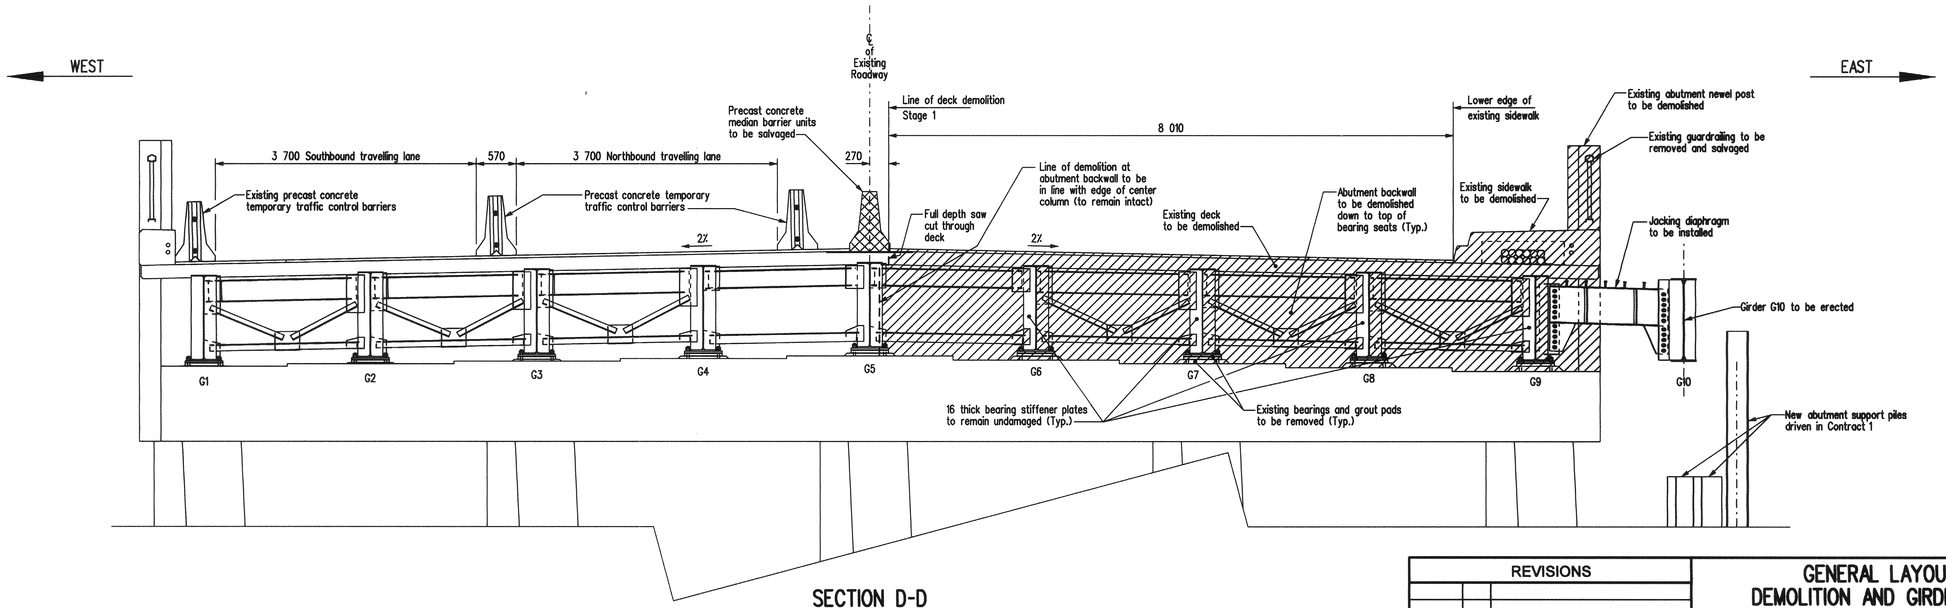

SECTION D-D

Showing Stage 1 demolition and girder G10 erection at North abutment and locations of temporary traffic control barriers.
South abutment similar but opposite.

NOTES:

1. For locations of SECTIONS C-C and D-D see Sheet No. 7.
2. For limits of abutment demolition see Sheet No. 21.

REVISIONS		
DATE	BY	DESCRIPTION

PROVINCE OF MANITOBA
Mar. 15/10
S.S RIHAL
REGISTERED PROFESSIONAL ENGINEER

GENERAL LAYOUT-STAGE 1 DEMOLITION AND GIRDER G10 ERECTION

RECONSTRUCTION AND STRENGTHENING OF EXISTING BRIDGE
OVER ASSINIBOINE RIVER - CONTRACT THREE
ON P.T.H. No. 100 IN R.L.'S 72, 73 & 94
PARISH OF ST. CHARLES

CITY OF WINNIPEG

Manitoba
Infrastructure and Transportation
Water Control & Structures

RELEASED FOR CONSTRUCTION BY:
Ruth Edeen March 15/10
DIRECTOR — DATE
STRUCTURES, DESIGN AND CONSTRUCTION BRANCH

DESIGN	BY: M.B.C.	
	CHECKED: S.S.R.	
DETAILS	BY: D.P.W.	
	CHECKED: S.S.R./J.J.	

SCALE: 1 : 40
SHEET No. 8
SITE No. 2924-00

..\292400contract3rehab.dgn 2010-03-09 10:07:33 AM