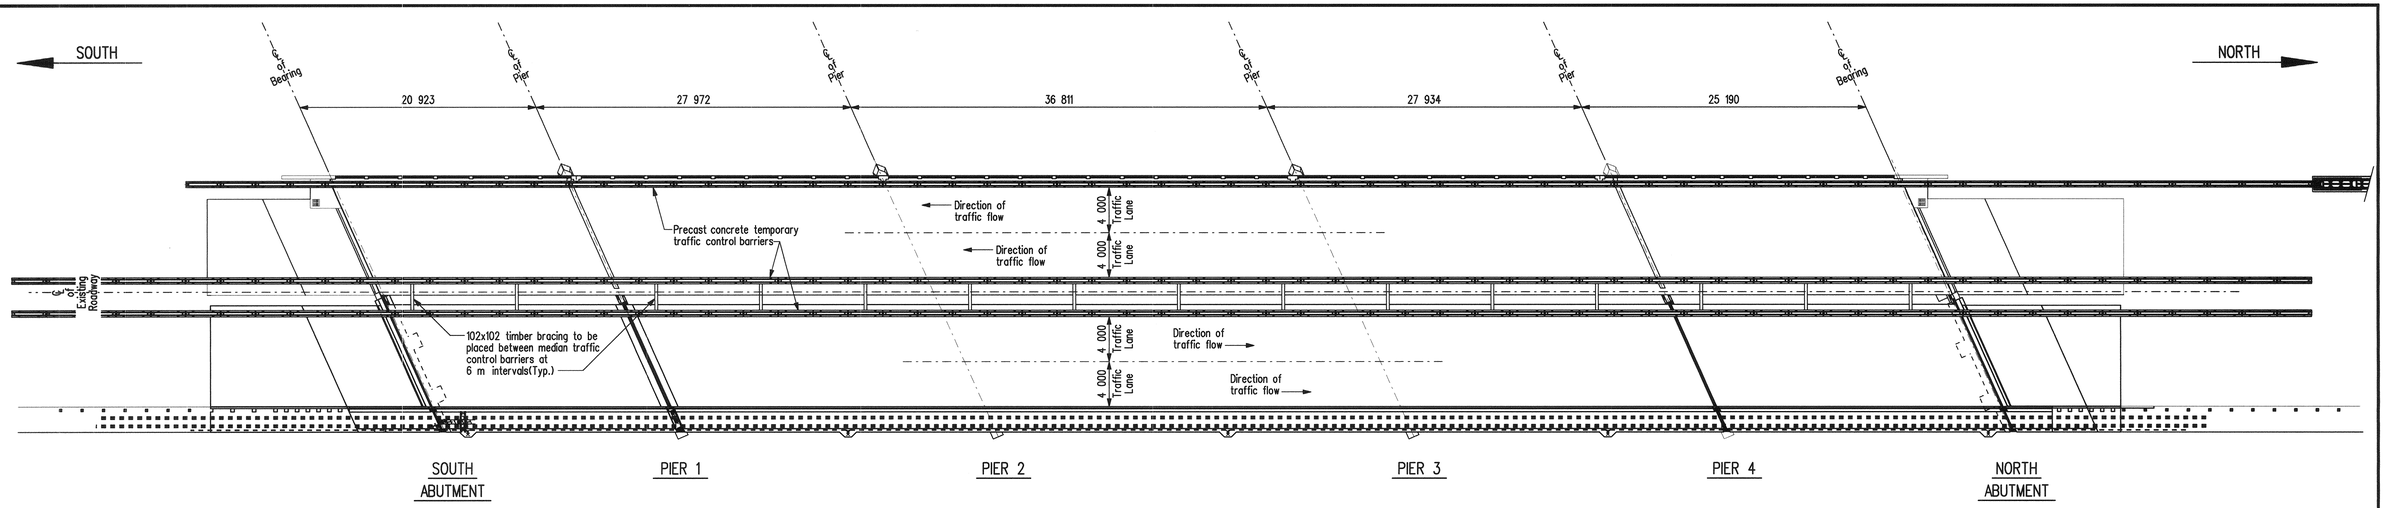

PLAN OF EXISTING BRIDGE

Showing Stage 1 (Winter operation).
Scale 1 : 250

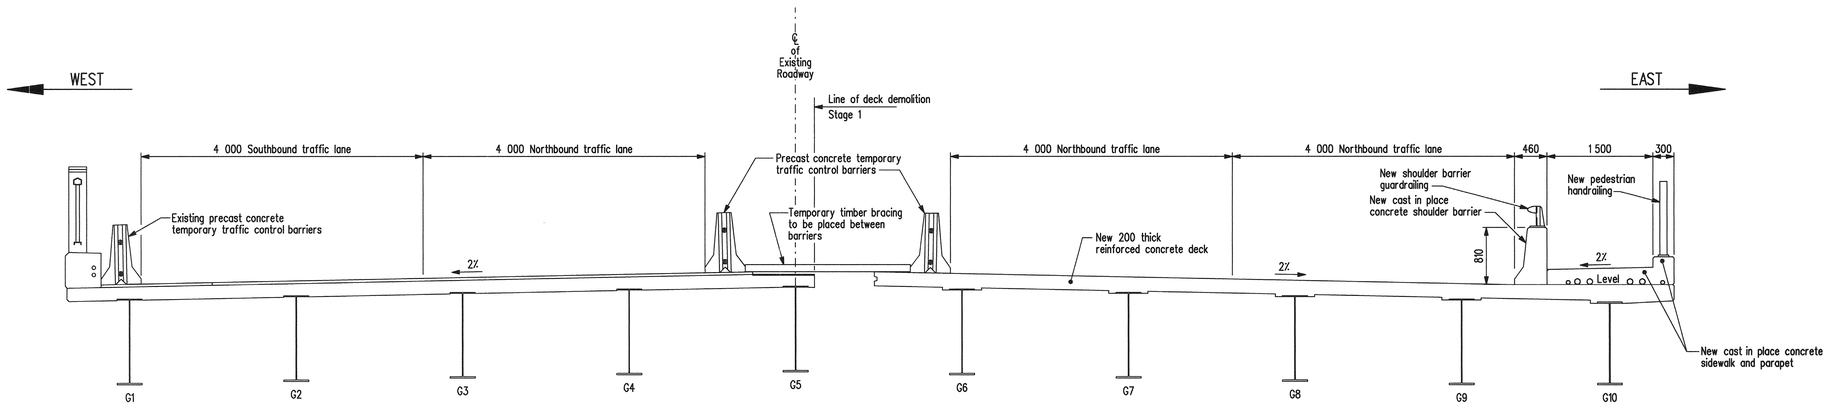

TYPICAL SECTION

Showing Stage 1 (Winter operation) details.
Scale 1 : 40

NOTE:

1. Timber bracing between median barriers to be supplied by Bridge Contractor. Size and spacing of timber bracing, including attachment to deck, to be approved by the Engineer.
2. Stage 1 (Winter operation) is for November 2010 to April 2011.

REVISIONS		
DATE	BY	DESCRIPTION

PROVINCE OF MANITOBA
Mar.15/10
S.S RIHAL
REGISTERED PROFESSIONAL ENGINEER

GENERAL LAYOUT
STAGE 1 (WINTER OPERATION)

RECONSTRUCTION AND STRENGTHENING OF EXISTING BRIDGE
OVER ASSINIBOINE RIVER - CONTRACT THREE
ON P.T.H. No. 100 IN R.L.'S 72, 73 & 94
PARISH OF ST. CHARLES

CITY OF WINNIPEG

Manitoba
Infrastructure and Transportation
Water Control & Structures

RELEASED FOR CONSTRUCTION BY:
Ruth Eden March 15/10
DIRECTOR — DATE
STRUCTURES DESIGN AND CONSTRUCTION BRANCH

DESIGN	BY: M.B.C.	SCALE: As Shown
	CHECKED: S.S.R.	SHEET No. 13
DETAILS	BY: D.P.W.	
	CHECKED: S.S.R./J.J.	SITE No. 2924-00

...\292400contract3rehab.dgn 2010-03-10 7:04:16 AM