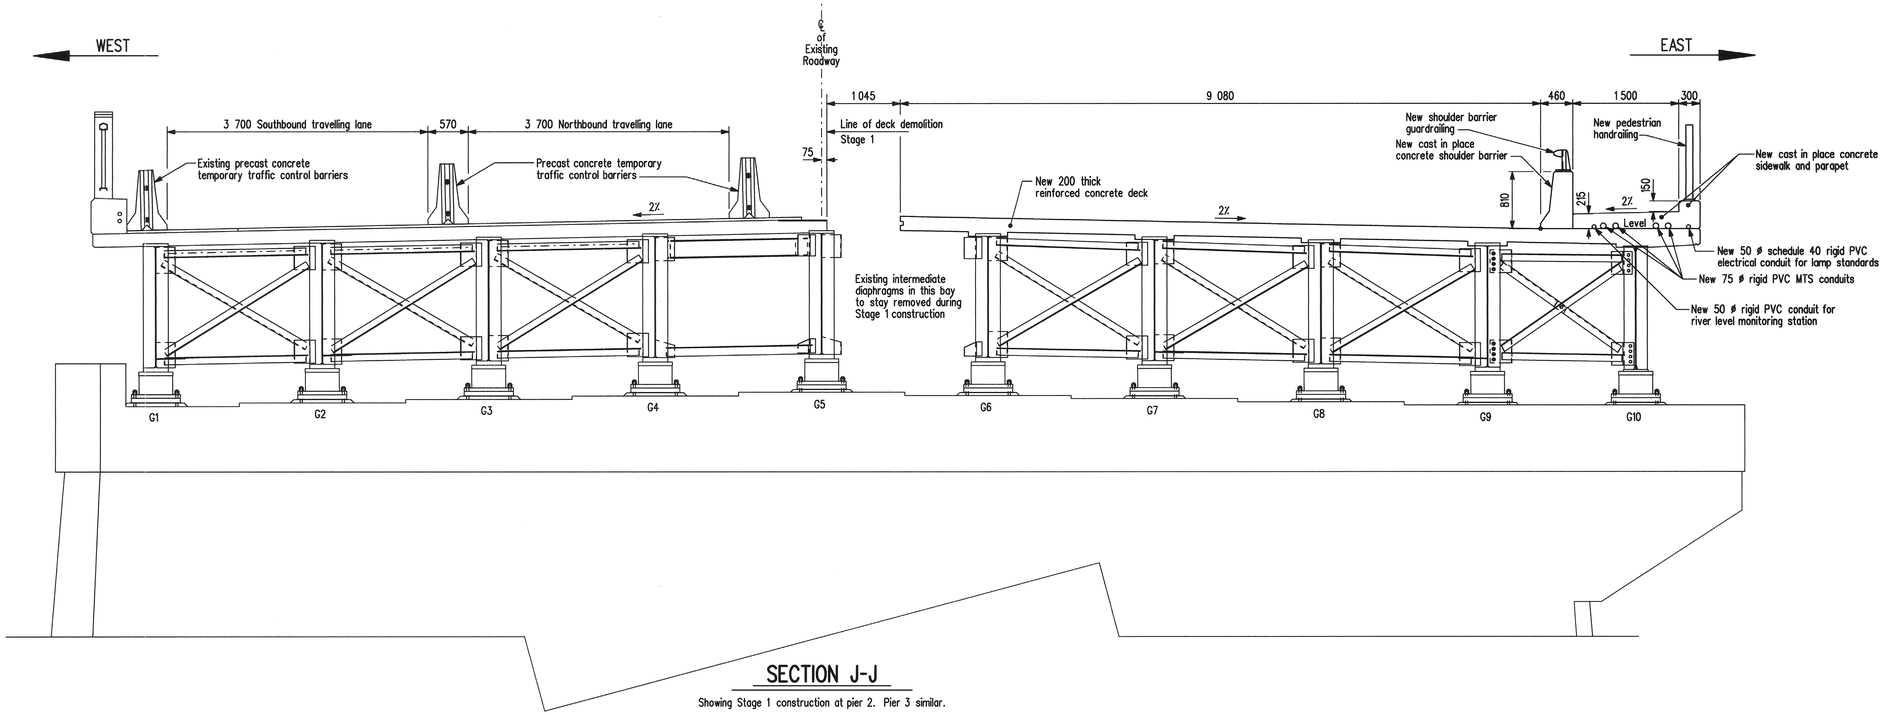

SECTION J-J

Showing Stage 1 construction at pier 2. Pier 3 similar.

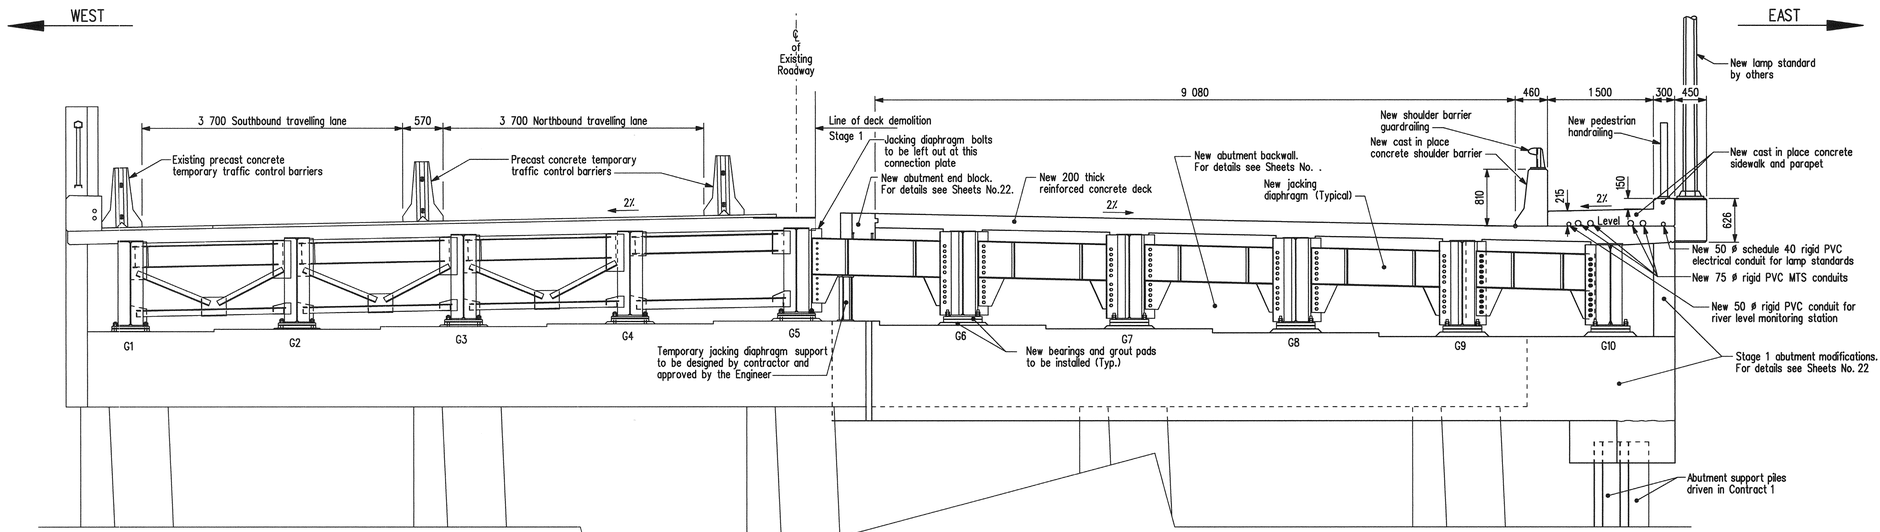

SECTION K-K

Showing abutment modifications and new jacking diaphragms to be installed at North abutment during Stage 1 construction. South abutment similar.

NOTES:

1. For limits of Stage 1 abutment demolition and modification see Sheets No.21
2. For locations of SECTIONS J-J & K-K see Sheet No. 10

REVISIONS		
DATE	BY	DESCRIPTION

PROVINCE OF MANITOBA
Mar. 15/10
S.S
RIHAL
REGISTERED PROFESSIONAL ENGINEER

GENERAL LAYOUT
STAGE 1 MODIFICATIONS

RECONSTRUCTION AND STRENGTHENING OF EXISTING BRIDGE
OVER ASSINIBOINE RIVER - CONTRACT THREE
ON P.T.H. No. 100 IN R.L.'S 72, 73 & 94
PARISH OF ST. CHARLES

CITY OF WINNIPEG

Manitoba
Infrastructure and Transportation
Water Control & Structures

DESIGN	BY: M.B.C.	
	CHECKED: S.S.R.	
DETAILS	BY: D.P.W.	
	CHECKED: S.S.R./J.J.	

RELEASED FOR CONSTRUCTION BY:
Ruth Eden March 15/10
DIRECTOR / DATE
STRUCTURES DESIGN AND CONSTRUCTION BRANCH

SCALE: 1:40
SHEET No. 12
SITE No. 2924-00

...\292400contract3rehab.dgn 2010-03-10 6:59:17 AM