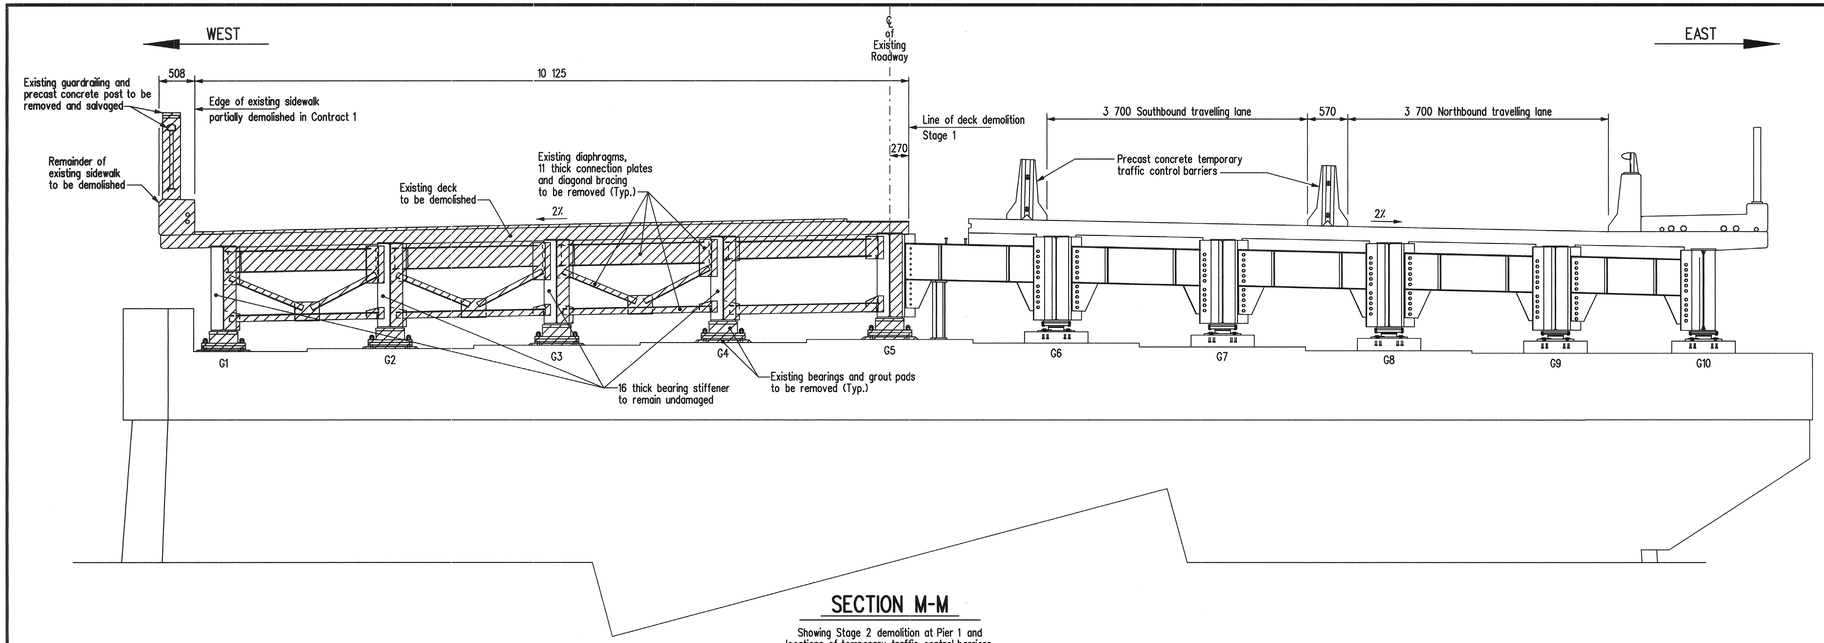

SECTION M-M

Showing Stage 2 demolition at Pier 1 and locations of temporary traffic control barriers. Pier 4 similar.

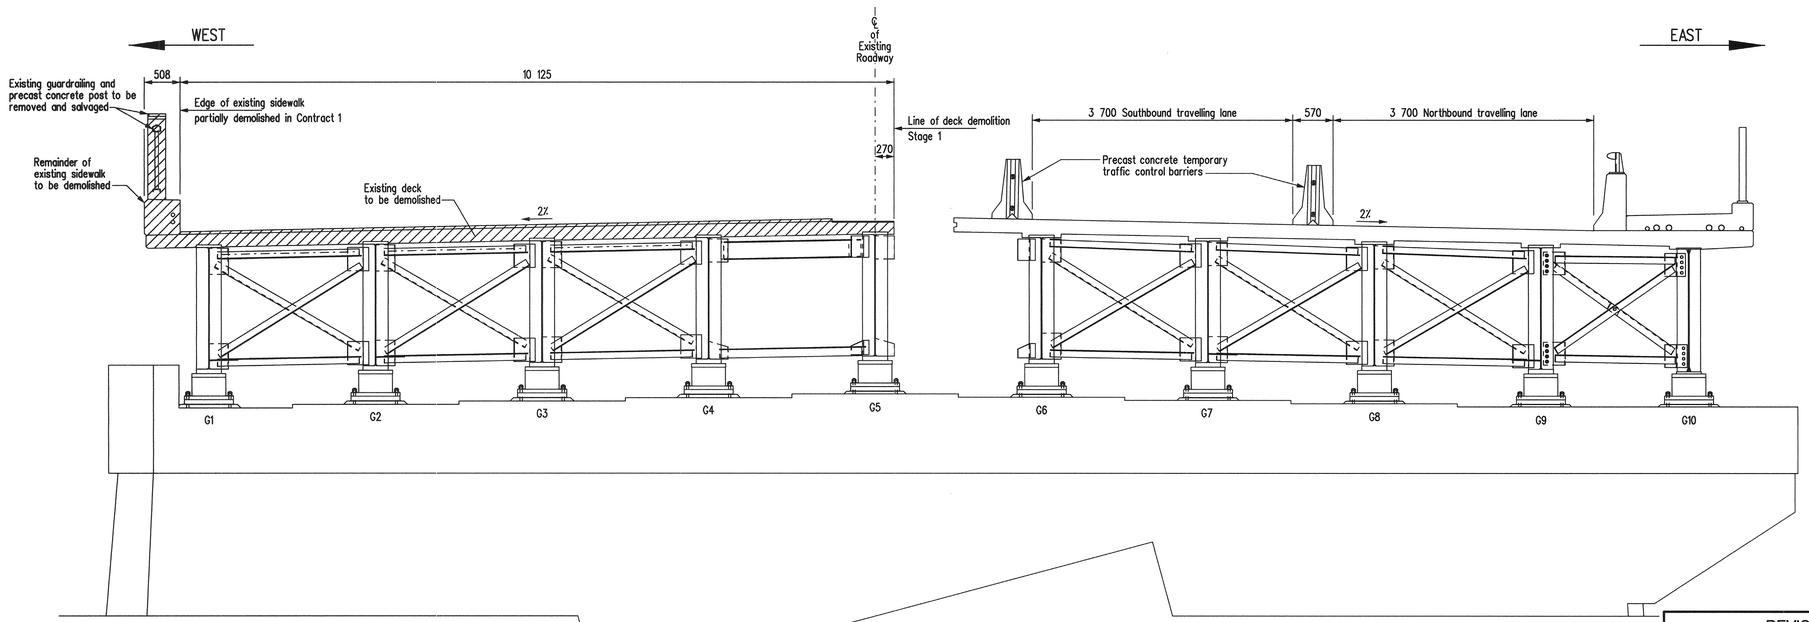

SECTION N-N

Showing Stage 2 demolition at Pier 2 and locations of temporary traffic control barriers. Pier 3 similar.

REVISIONS		
DATE	BY	DESCRIPTION

PROVINCE OF MANITOBA
MAR. 15/10
S.S RIHAL
REGISTERED PROFESSIONAL ENGINEER

GENERAL LAYOUT
STAGE 2 DEMOLITION

RECONSTRUCTION AND STRENGTHENING OF EXISTING BRIDGE
OVER ASSINIBOINE RIVER - CONTRACT THREE
ON P.T.H. No. 100 IN R.L.'S 72, 73 & 94
PARISH OF ST. CHARLES

CITY OF WINNIPEG

Manitoba
Infrastructure and Transportation
Water Control & Structures

RELEASED FOR CONSTRUCTION BY:
DIRECTOR — DATE
STRUCTURES DESIGN AND CONSTRUCTION BRANCH

DESIGN	BY: M.B.C.	
	CHECKED: S.S.R.	
DETAILS	BY: D.P.W.	
	CHECKED: S.S.R./J.J.	

SCALE: 1:40
SHEET No. 15
SITE No. 2924-00

..\292400contract3rehab.dgn 2010-03-09 10:07:40 AM