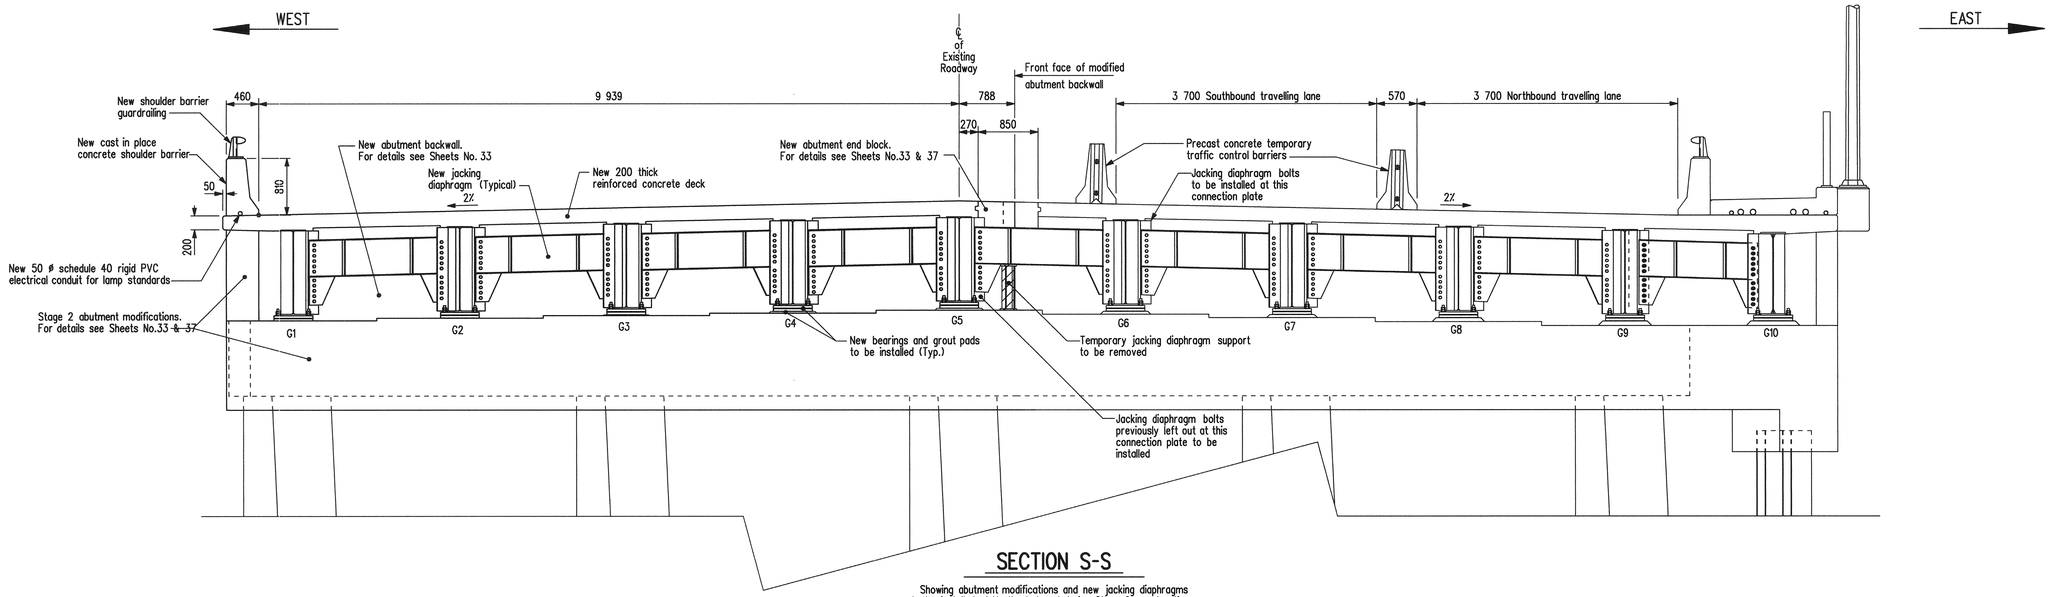

SECTION S-S

Showing abutment modifications and new jacking diaphragms to be installed at North abutment during Stage 2 construction. South abutment similar but opposite.

NOTES:

1. For limits of Stage 2 abutment demolition and modification see Sheets No. 32-42.
2. For location of SECTION S-S see Sheet No. 17.

REVISIONS		
DATE	BY	DESCRIPTION

PROVINCE OF MANITOBA
Mar. 15/10
S.S
RIHAL
REGISTERED PROFESSIONAL ENGINEER

GENERAL LAYOUT
STAGE 2 MODIFICATIONS

RECONSTRUCTION AND STRENGTHENING OF EXISTING BRIDGE
OVER ASSINIBOINE RIVER - CONTRACT THREE
ON P.T.H. No. 100 IN R.L.'S 72, 73 & 94
PARISH OF ST. CHARLES

CITY OF WINNIPEG

Manitoba
Infrastructure and Transportation
Water Control & Structures

DESIGN	BY: M.B.C.	
	CHECKED: S.S.R.	
DETAILS	BY: D.P.W.	
	CHECKED: S.S.R./J.J.	

RELEASED FOR CONSTRUCTION BY:
Ruth Jaden March 15/10
DIRECTOR — DATE
STRUCTURES, DESIGN AND CONSTRUCTION BRANCH

SCALE: 1:40
SHEET No. 19
SITE No. 2924-00

...\292400contract3rehab.dgn 2010-03-12 1:26:35 PM