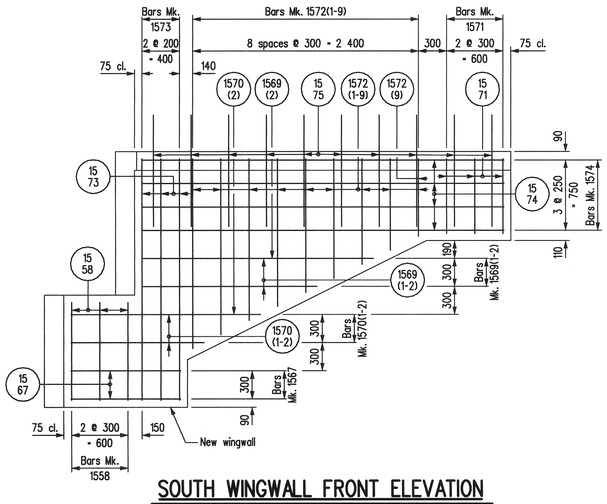

SOUTH WINGWALL FRONT ELEVATION

Showing reinforcing steel in outside face of S.W. wingwall.

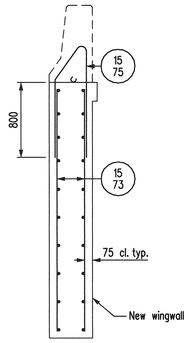

SECTION D-D

Not showing abutment cap, pile cap, backwall, piles or fillet for clarity.

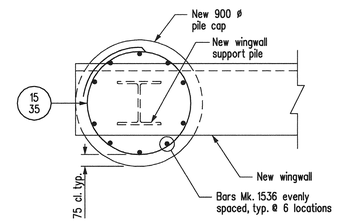

900 ø PILE CAP PLAN

Typical for both North and South wingwall.
Not showing wingwall reinforcing for clarity.
Scale 1 : 20

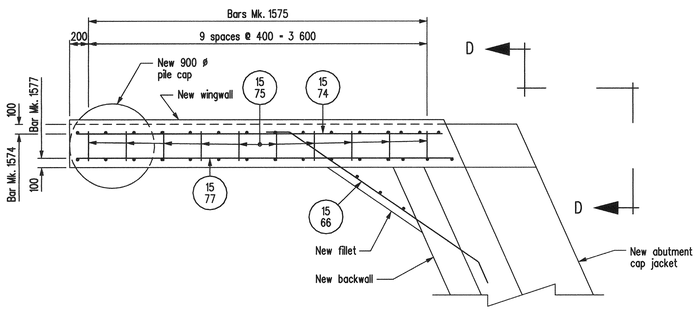

SOUTH WINGWALL PLAN

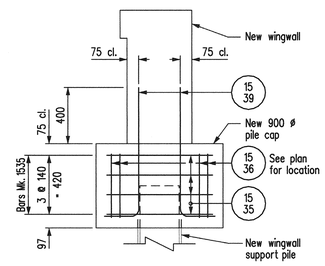

900 ø PILE CAP END ELEVATION

Typical for both North and South wingwall.
Not showing wingwall reinforcing for clarity.
Scale 1 : 20

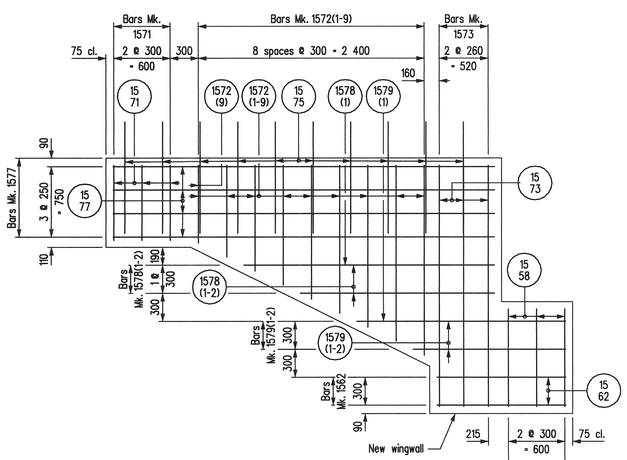

SOUTH WINGWALL REAR ELEVATION

Showing reinforcing steel in inside face of S.W. wingwall.

REVISIONS		
DATE	BY	DESCRIPTION

PROVINCE OF MANITOBA
Mar. 15/10
S.S RIHAL
REGISTERED PROFESSIONAL ENGINEER

SOUTH ABUTMENT MODIFICATIONS
STAGE 2 - REINFORCING DETAILS

RECONSTRUCTION AND STRENGTHENING OF EXISTING BRIDGE
OVER ASSINIBOINE RIVER - CONTRACT THREE
ON P.T.H. No. 100 IN R.L.'S 72, 73 & 94
PARISH OF ST. CHARLES

CITY OF WINNIPEG

Manitoba
Infrastructure and Transportation
Water Control & Structures

RELEASED FOR CONSTRUCTION BY:
Ruth Jaden March 15/10
DIRECTOR — DATE
STRUCTURES DESIGN AND CONSTRUCTION BRANCH

DESIGN	BY: M.B.C.	SCALE: 1 : 30 or As Shown	SHEET No. 36
	CHECKED: S.S.R.		
DETAILS	BY: M.S.		SITE No. 2924-00
	CHECKED: S.S.R./J.J.		