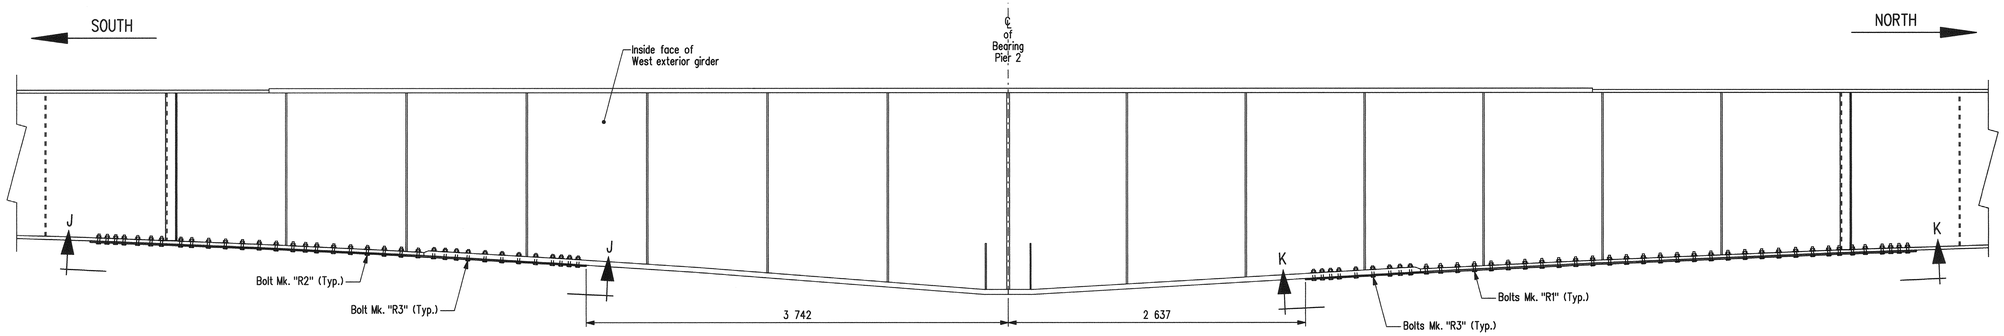

GIRDER "G9" ELEVATION

Showing locations of new bottom flange cover plates for girder "G9" at Pier 2.
Scale 1 : 25

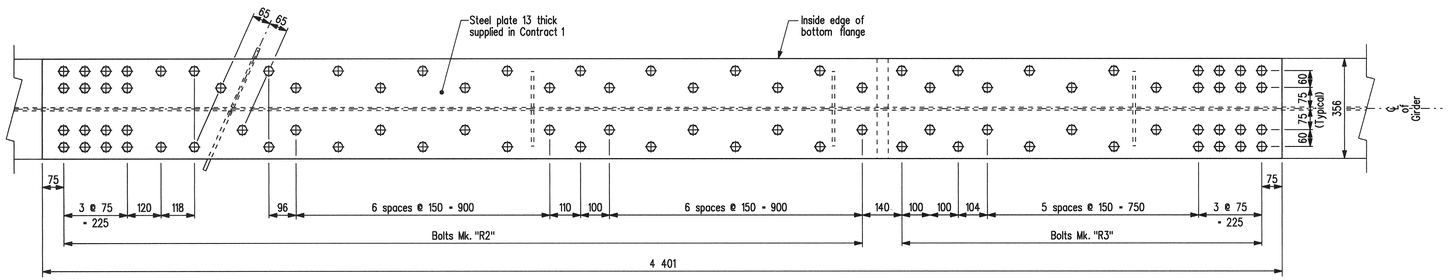

SECTION J-J

Showing bolt locations to be field drilled in girder "G9"
for new bottom flange cover plate installation at Pier 2.

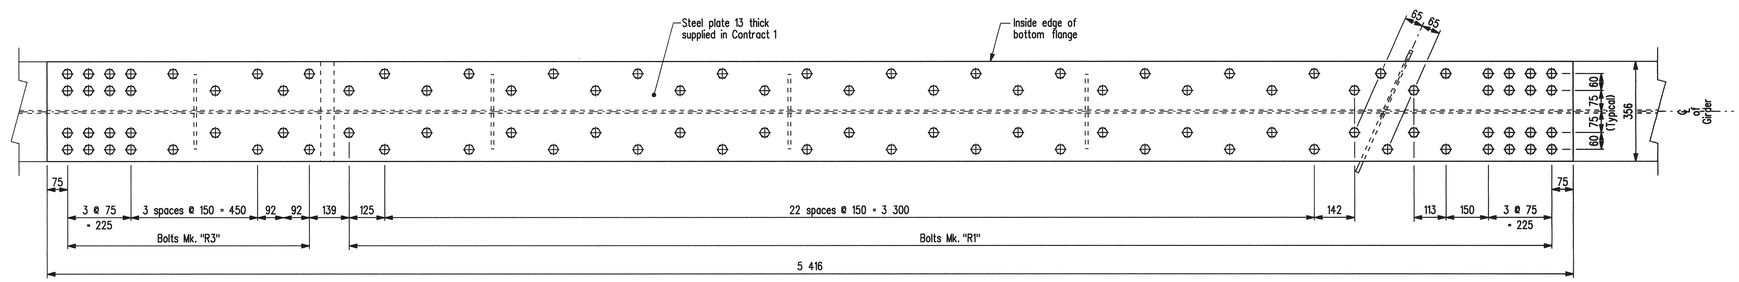

SECTION K-K

Showing bolt locations to be field drilled in girder "G9"
for new bottom flange cover plate installation at Pier 2.

REVISIONS		
DATE	BY	DESCRIPTION

PROVINCE OF MANITOBA
Mar. 15/10
S.S
RIHAL
REGISTERED PROFESSIONAL ENGINEER

GIRDER G9 STRENGTHENING DETAILS

RECONSTRUCTION AND STRENGTHENING OF EXISTING BRIDGE
OVER ASSINIBOINE RIVER - CONTRACT THREE
ON P.T.H. No. 100 IN R.L.'S 72, 73 & 94
PARISH OF ST. CHARLES

CITY OF WINNIPEG

Manitoba
Infrastructure and Transportation
Water Control & Structures

RELEASED FOR CONSTRUCTION
BY: Ruth Bolen March 15/10
DIRECTOR — DATE
STRUCTURES DESIGN AND CONSTRUCTION BRANCH

DESIGN	BY: M.B.C.	
	CHECKED: S.S.R.	
DETAILS	BY: D.P.W.	
	CHECKED: S.S.R./J.J.	

SCALE: 1 : 10 or As Shown
SHEET No. 54
SITE No. 2924-00

...\292400contract3rehab.dgn 2010-03-10 7:36:51 AM