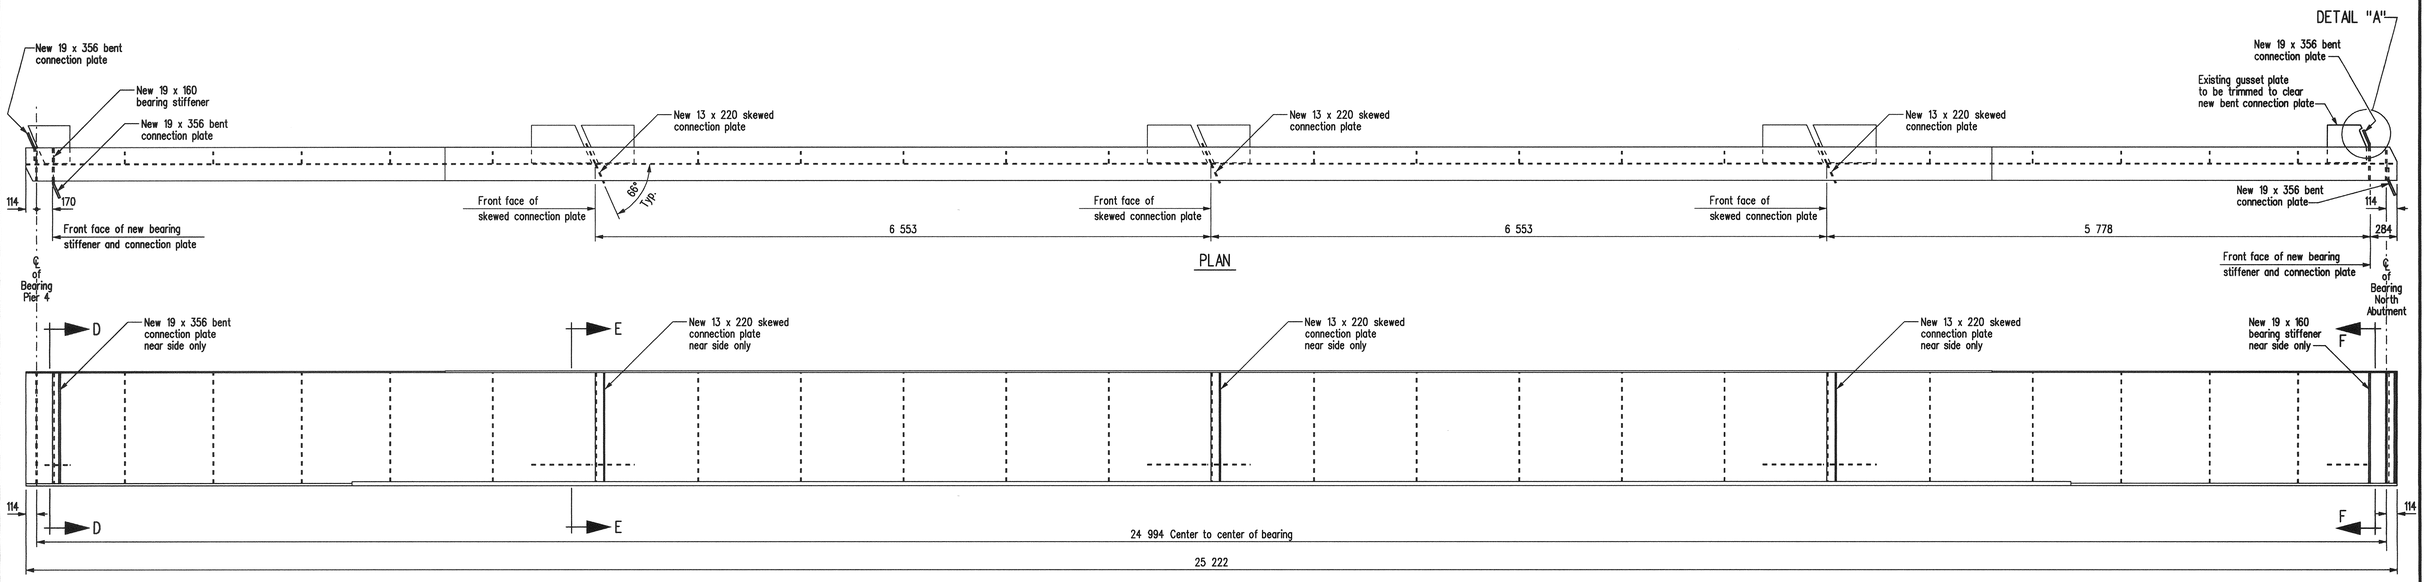

PIER 4 TO NORTH ABUTMENT

Showing proposed modifications to existing girder Mk. "G9".

NOTES:

1. For SECTIONS D-D, E-E & F-F see Sheet No. 56
2. For DETAIL "A" see Sheet No. 56

REVISIONS		
DATE	BY	DESCRIPTION

PROVINCE OF MANITOBA
Mar. 15/10
S.S
RIHAL
REGISTERED PROFESSIONAL ENGINEER

GIRDER G9 MODIFICATION DETAILS

RECONSTRUCTION AND STRENGTHENING OF EXISTING BRIDGE
OVER ASSINIBOINE RIVER - CONTRACT THREE
ON P.T.H. No. 100 IN R.L.'S 72, 73 & 94
PARISH OF ST. CHARLES

CITY OF WINNIPEG

Manitoba
Infrastructure and Transportation
Water Control & Structures

RELEASED FOR CONSTRUCTION
BY: Ruth Soden March 15/10
DIRECTOR DATE
STRUCTURES DESIGN AND CONSTRUCTION BRANCH

DESIGN	BY: M.B.C.	SCALE: 1:30 or	SHEET No. 59
	CHECKED: S.S.R.		
DETAILS	BY: D.P.W.	As Shown	SITE No. 2924-00
	CHECKED: S.S.R./J.J.		

..\292400contract3rehab.dgn 2010-03-09 2:20:26 PM