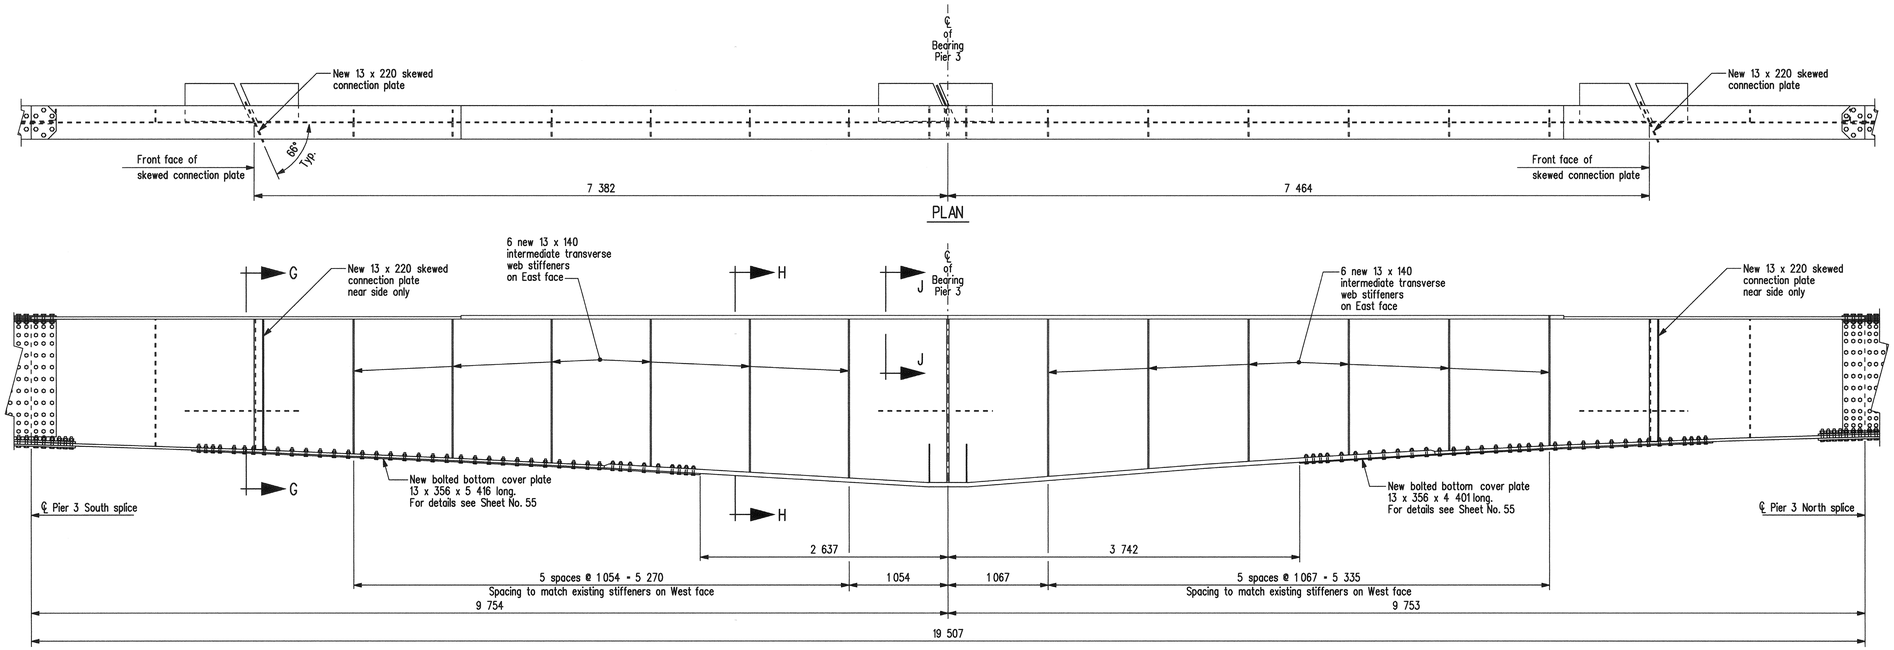

PIER 3 SOUTH SPLICE TO PIER 3 NORTH SPLICE

Showing proposed modifications to existing girder Mk. "G9".

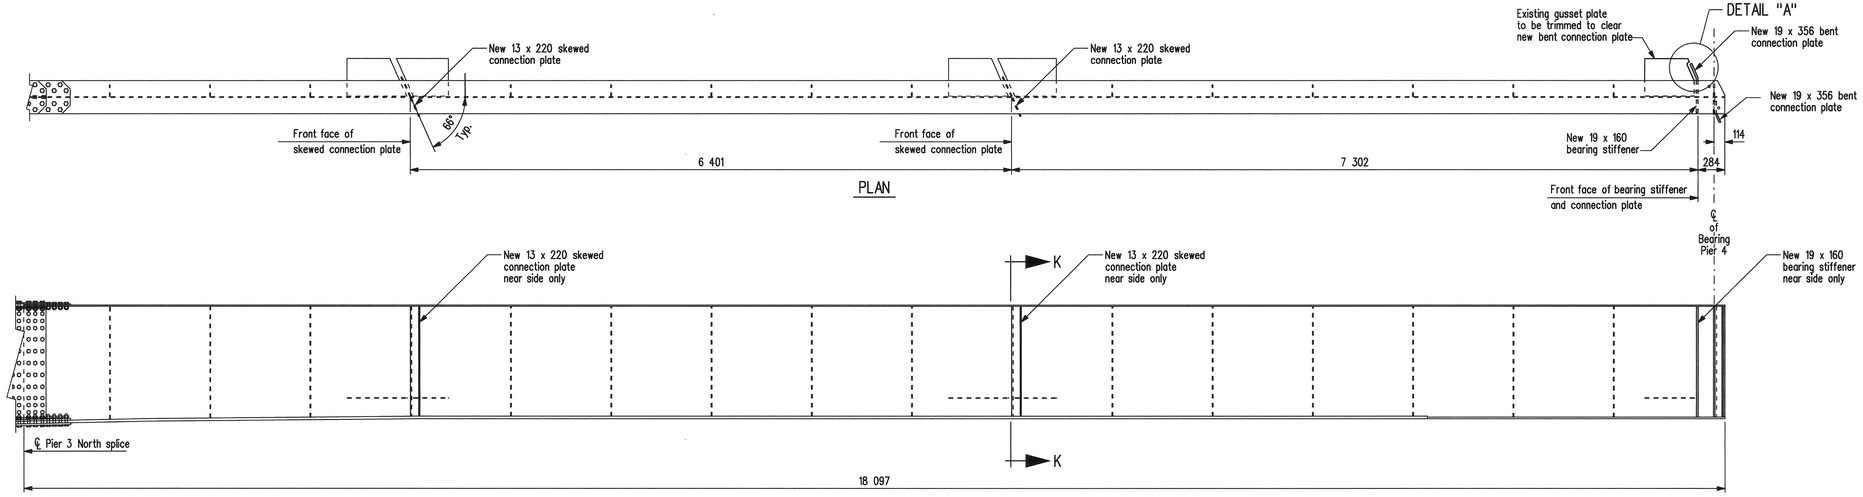

PIER 3 NORTH SPLICE TO PIER 4

Showing proposed modifications to existing girder Mk. "G9".

NOTE:

1. For SECTIONS G-G, H-H, K-K & PART SECTION J-J see Sheet No. 57
2. For DETAIL "A" see Sheet No. 56

REVISIONS		
DATE	BY	DESCRIPTION

PROVINCE OF MANITOBA
Mar 15/10
S.S RIHAL
REGISTERED PROFESSIONAL ENGINEER

GIRDER G9 MODIFICATION DETAILS

RECONSTRUCTION AND STRENGTHENING OF EXISTING BRIDGE
OVER ASSINIBOINE RIVER - CONTRACT THREE
ON P.T.H. No. 100 IN R.L.'S 72, 73 & 94
PARISH OF ST. CHARLES

CITY OF WINNIPEG

Manitoba
Infrastructure and Transportation
Water Control & Structures

RELEASED FOR CONSTRUCTION BY:
Ruth Gorden March 15/10
DIRECTOR — DATE
STRUCTURES DESIGN AND CONSTRUCTION BRANCH

DESIGN	BY: M.B.C.	SCALE: 1:30 or As Shown	SHEET No. 58
	CHECKED: S.S.R.		
DETAILS	BY: D.P.W.		SITE No. 2924-00
	CHECKED: S.S.R./J.J.		

...\292400contract3rehab.dgn 2010-03-10 8:01:30 AM