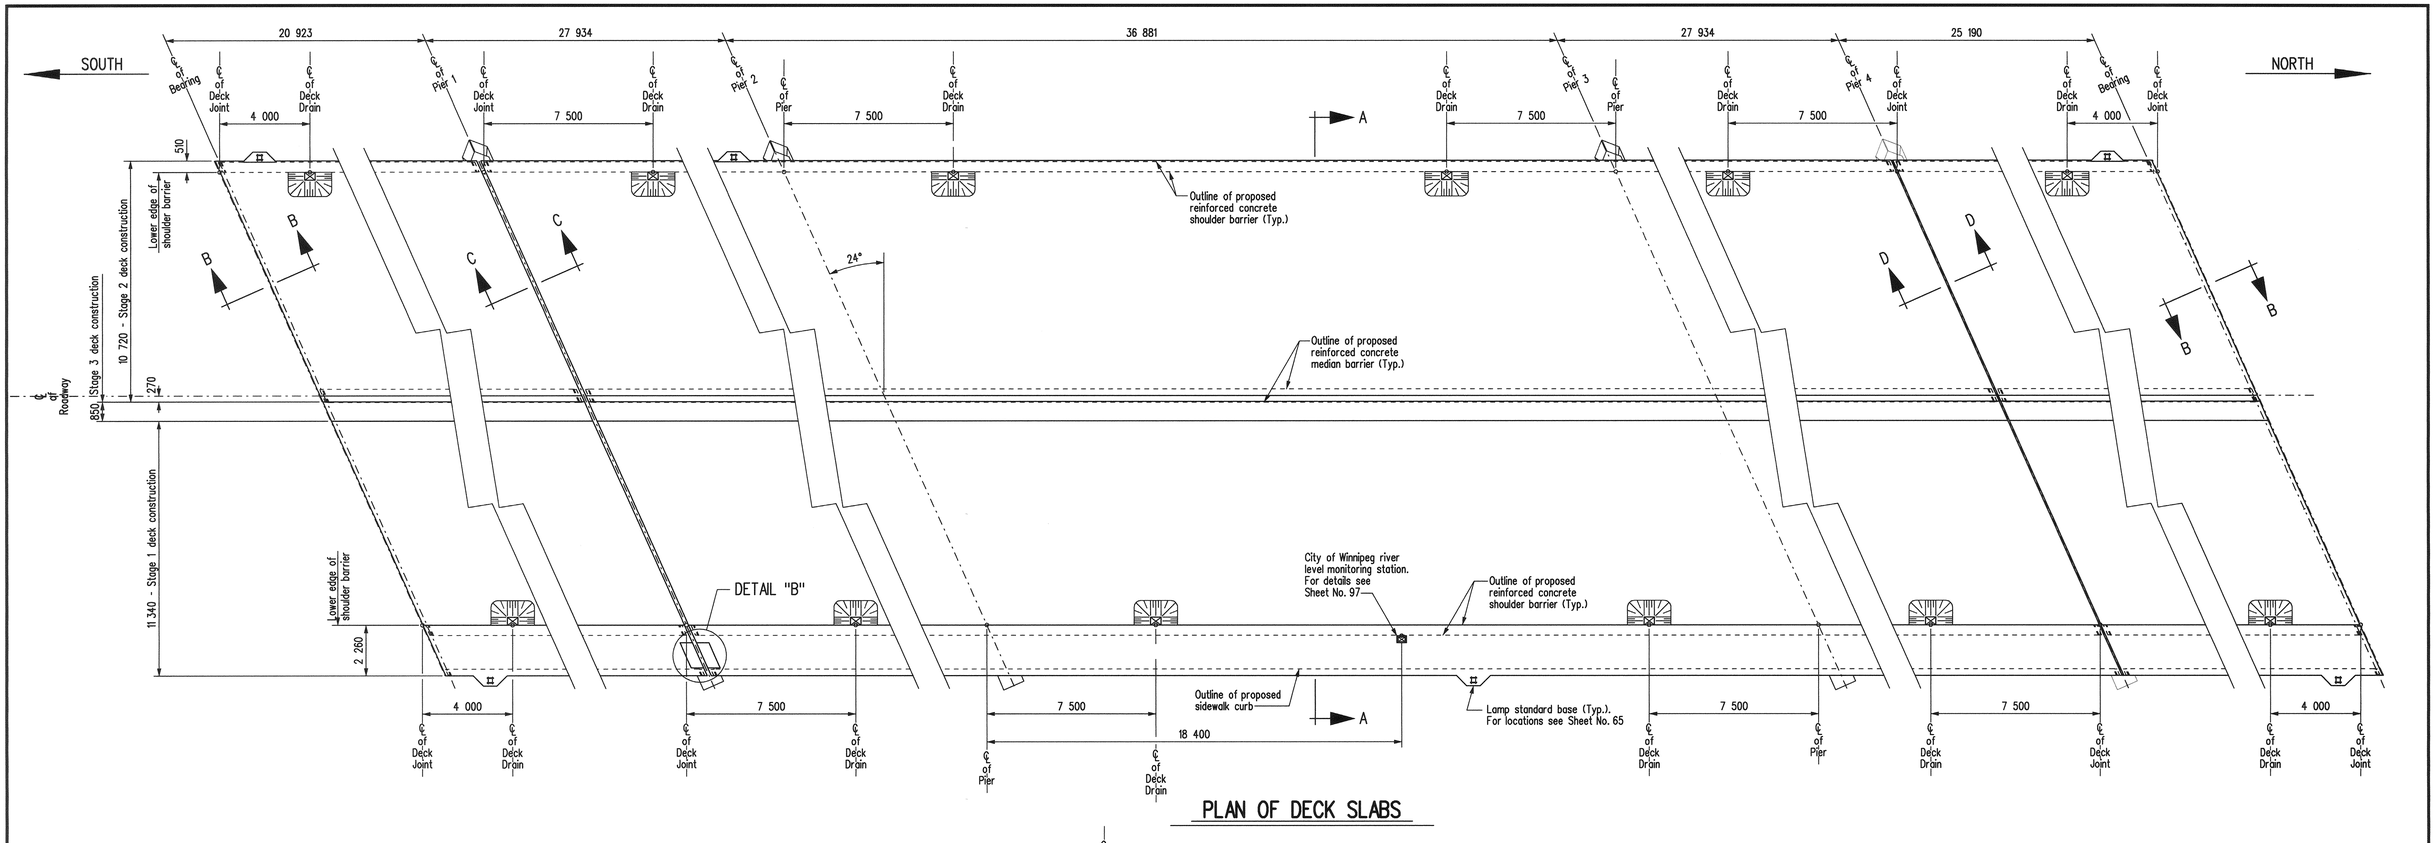

PLAN OF DECK SLABS

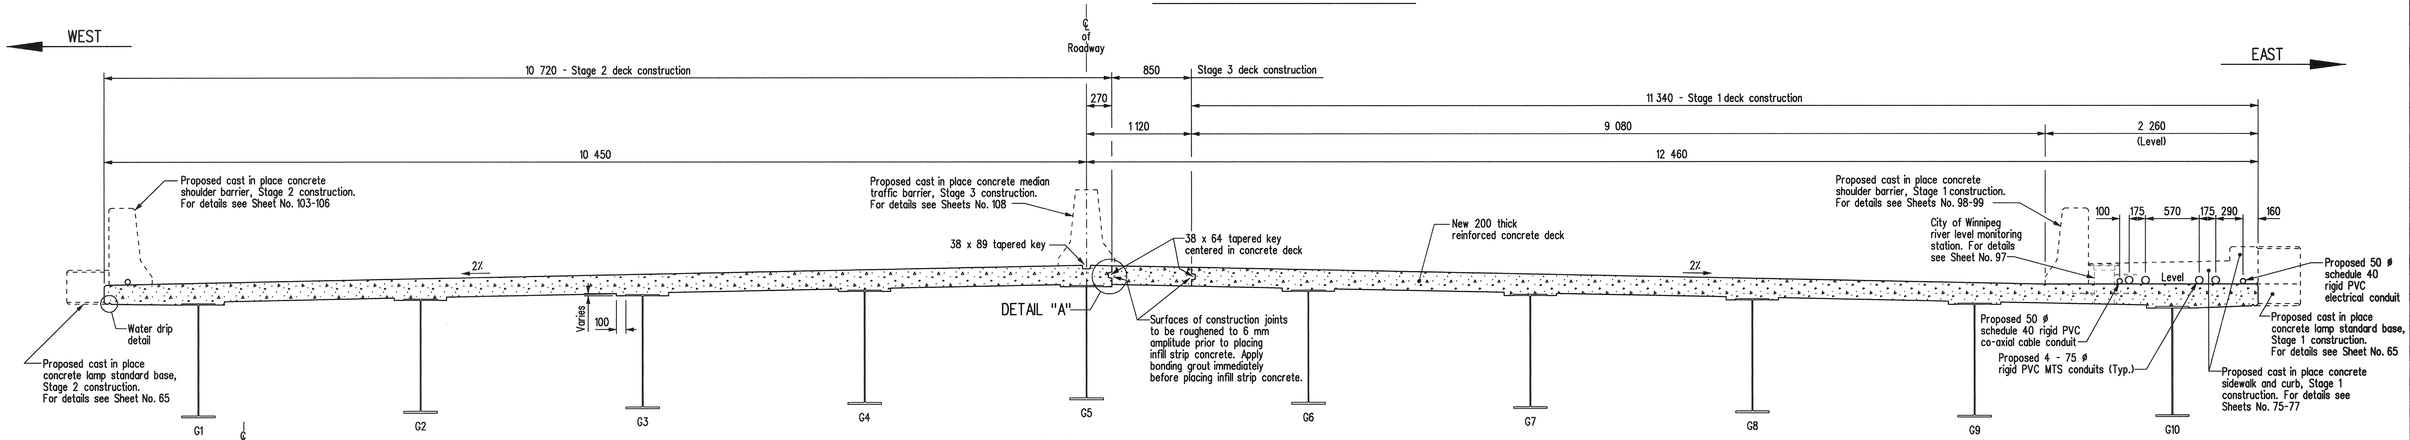

SECTION A-A

Showing limits of deck concrete to be placed in various stages.
Scale 1:30

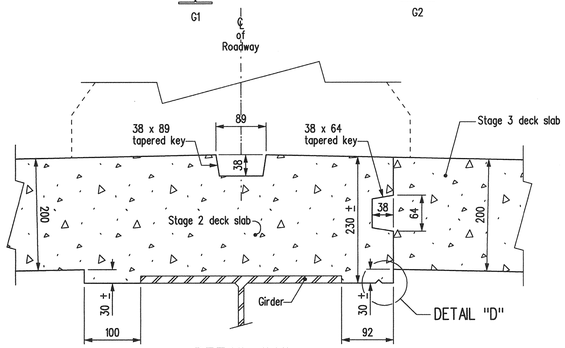

DETAIL "A"

Scale 1:5

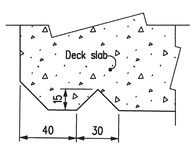

WATER DRIP DETAIL

Scale 1:2

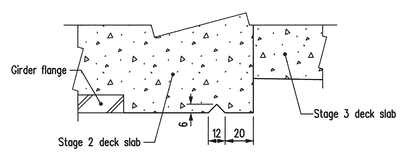

DETAIL "D"

Scale 1:2

NOTES:

1. All exposed edges to be chamfered 20 mm unless noted otherwise.
2. For details of MTS ducts and electrical conduit at joints see Sheet No. 64
3. For SECTIONS B-B, C-C & D-D see Sheet No. 64
4. For DETAIL "B" see Sheet No. 64
5. For joint details see Sheets No. 91-94

REVISIONS		
DATE	BY	DESCRIPTION

PROVINCE OF MANITOBA
Mar. 15/10
S.S RIHAL
REGISTERED PROFESSIONAL ENGINEER

DECK REPLACEMENT - STAGE 1, 2 & 3 CONCRETE DETAILS

RECONSTRUCTION AND STRENGTHENING OF EXISTING BRIDGE OVER ASSINIBOINE RIVER - CONTRACT THREE ON P.T.H. No. 100 IN R.L.'S 72, 73 & 94
PARISH OF ST. CHARLES

CITY OF WINNIPEG

Manitoba
Infrastructure and Transportation
Water Control & Structures

RELEASED FOR CONSTRUCTION BY:
DIRECTOR — DATE
STRUCTURES, DESIGN AND CONSTRUCTION BRANCH

DESIGN	BY: M.B.C.	SCALE: 1:125 or As Shown	SHEET No. 63
DETAILS	BY: D.P.W. / CHECKED: S.S.R./J.J.		SITE No. 2924-00

...\292400contract3rehab.dgn 2010-03-10 8:36:14 AM