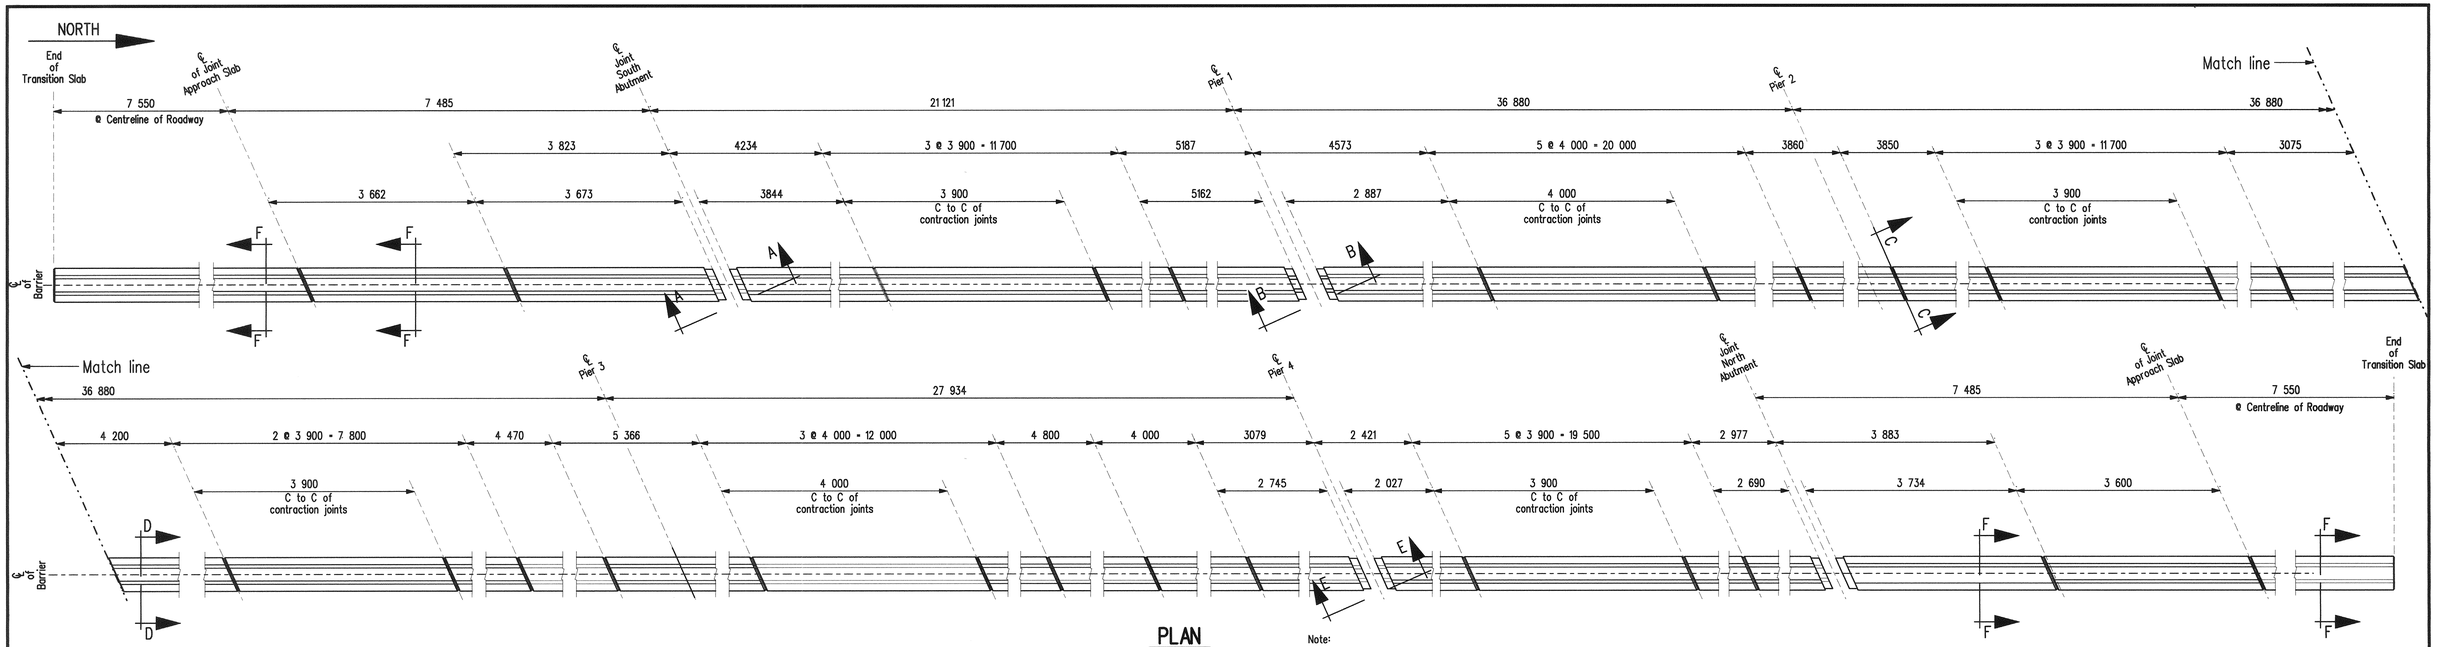

PLAN

Median Barrier Layout
Stage 3

Note:
Dimesnions are taken at Centreline of Roadway

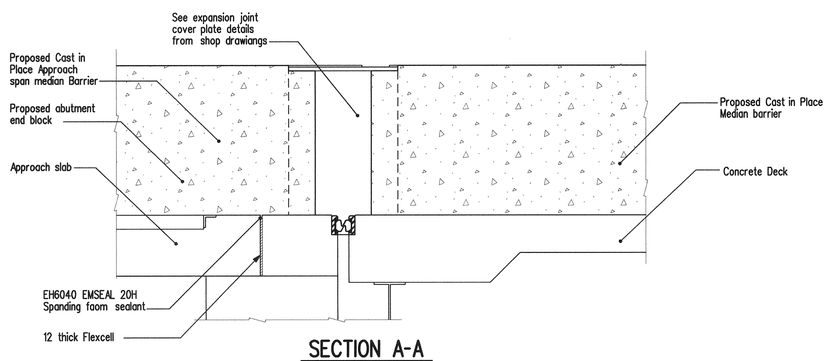

SECTION A-A

Scale 1 : 15
Typical Expansion Joints @ abutment
South abutment shown

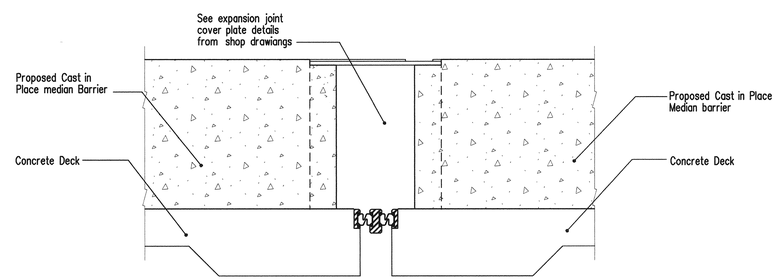

SECTION B-B

Scale 1 : 15
@ Pier 1

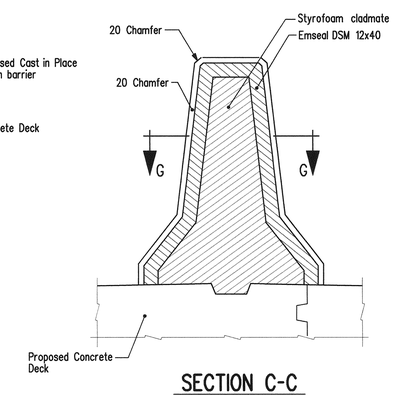

SECTION C-C

Scale 1 : 10

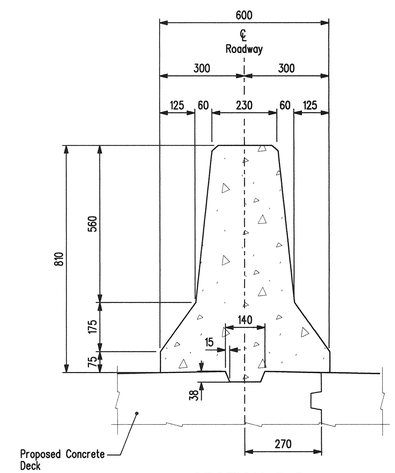

SECTION D-D

Typical through bridge deck
Scale 1 : 10

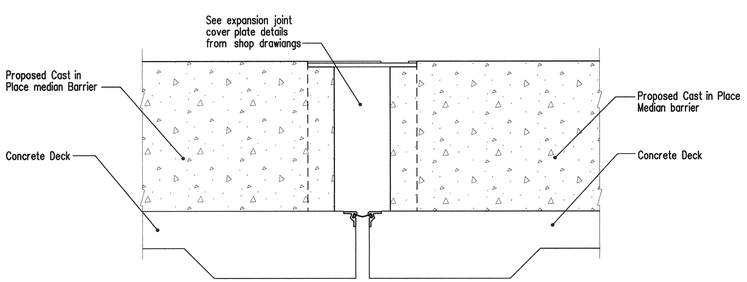

SECTION E-E

Scale 1 : 15
@ Pier 4

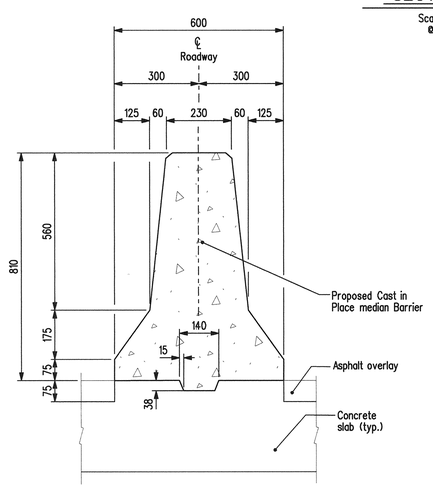

SECTION F-F

Typical through transition & approach slab
Scale 1 : 10

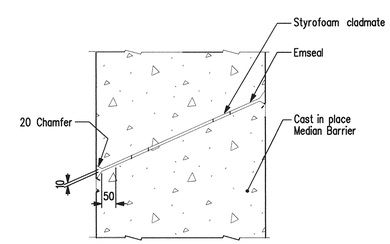

SECTION G-G

Scale 1 : 5

REVISIONS		
????	MP	ISSUED FOR TENDER
DATE	BY	DESCRIPTION

PROVINCE OF MANITOBA
mar 13/10
S.S RIHAL
REGISTERED PROFESSIONAL ENGINEER

MEDIAN BARRIER -STAGE 3- CONCRETE DETAILS

RECONSTRUCTION AND STRENGTHENING OF EXISTING BRIDGE
OVER ASSINIBOINE RIVER - CONTRACT THREE
ON P.T.H. No. 100 IN R.L.'S 72, 73 & 94
PARISH OF ST. CHARLES

CITY OF WINNIPEG

Manitoba
Infrastructure and Transportation
Water Control & Structures

RELEASED FOR CONSTRUCTION
BY:
Keith Sjoden March 15/10
DIRECTOR DATE
STRUCTURES, DESIGN AND CONSTRUCTION BRANCH

DESIGN	BY: MBC	SCALE: 1 : 50
	CHECKED: SSC	SHEET No. 108
DETAILS	BY: MP	unless noted
	CHECKED: KP	SITE No. 2924-00

...\292400_Contract3_Barrier_dtl.dgn 2010-03-15 9:27:40 AM